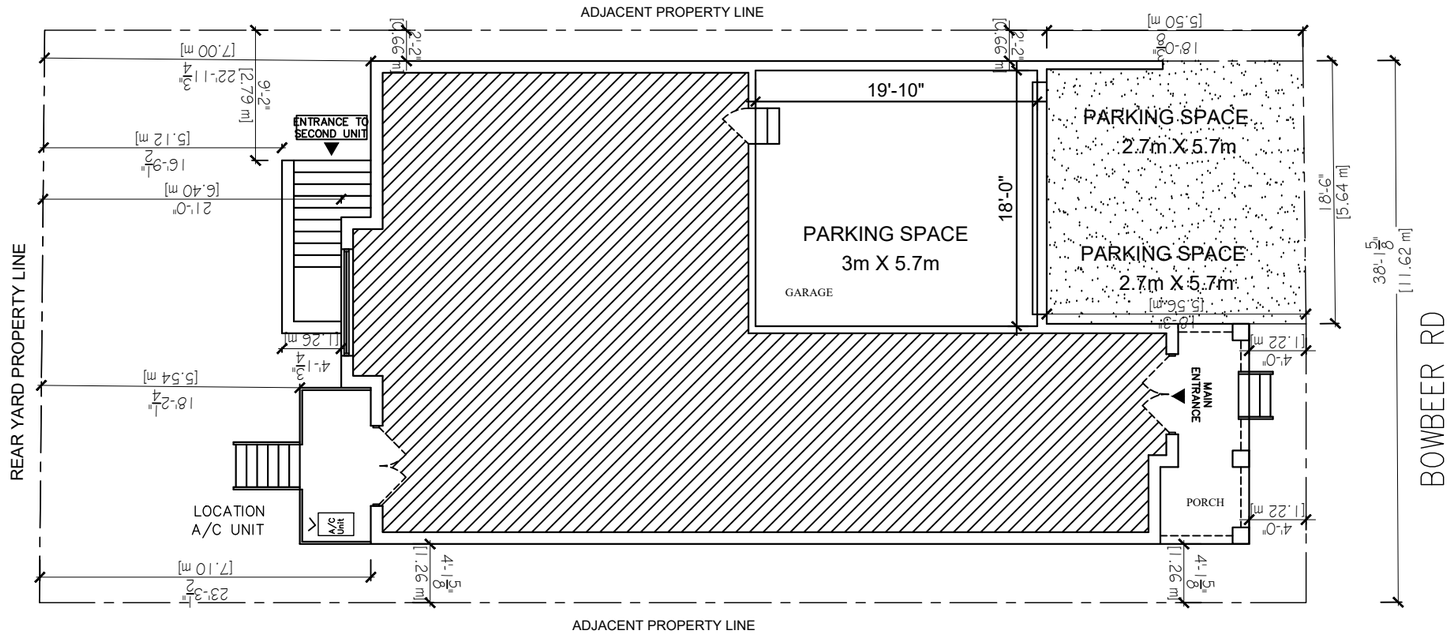

GENERAL NOTES:
- ALL EXISTING SITE CONDITIONS & ALL DIMENSIONS ON DRAWINGS MUST BE CHECKED AND VERIFIED ON SITE BY CONTRACTOR. ANY VARIANCES OR DISCREPANCIES MUST BE REPORTED TO THE DESIGNER/ENGINEER PRIOR TO COMMENCEMENT OF THE WORK.
- ALL THE WORK SHALL BE CARRIED OUT IN ACCORDANCE WITH THE LATEST VERSION OF ONTARIO BUILDING CODE.
- ALL FIRE SAFETY SYSTEM TO BE ACTIVE DURING AND AFTER CONSTRUCTION.
- IF EXISTING CONSTRUCTION IS DAMAGED DURING THE WORK, CONTRACTOR TO MAKE GOOD TO MATCH EXISTING.
- DO NOT SCALE THE DRAWINGS.
- THE DESIGN AND CONTRACT DOCUMENTS ARE THE COPYRIGHT OF THE DESIGNER AND MAY NOT BE REPRODUCED, REUSED OR ALTERED WITHOUT THE WRITTEN PERMISSION OF THE DESIGNER.

No	Date	Revisions

21 JUL 2022

LICENSED PROFESSIONAL ENGINEER
B. V. JOSHI
100130684
PROVINCE OF ONTARIO

N

ADDRESS:-

68 BOWBEER RD
OAKVILLE, ON L6H7C5
CANADA

DRAWN BY : MH	DATE :
CHECKED BY : BJ	SCALE : 3/32": 1'

DRAWING TITLE & NO. :

SITE PLAN A-1

OUT OF THE BOX ENGINEERING INC.
7 ARCHWAY TRAIL
BRAMPTON, ON.
L6P 4E3
bhaskar@outoftheboxeng.com
416-835-6620