Appendix A2 – Elevations

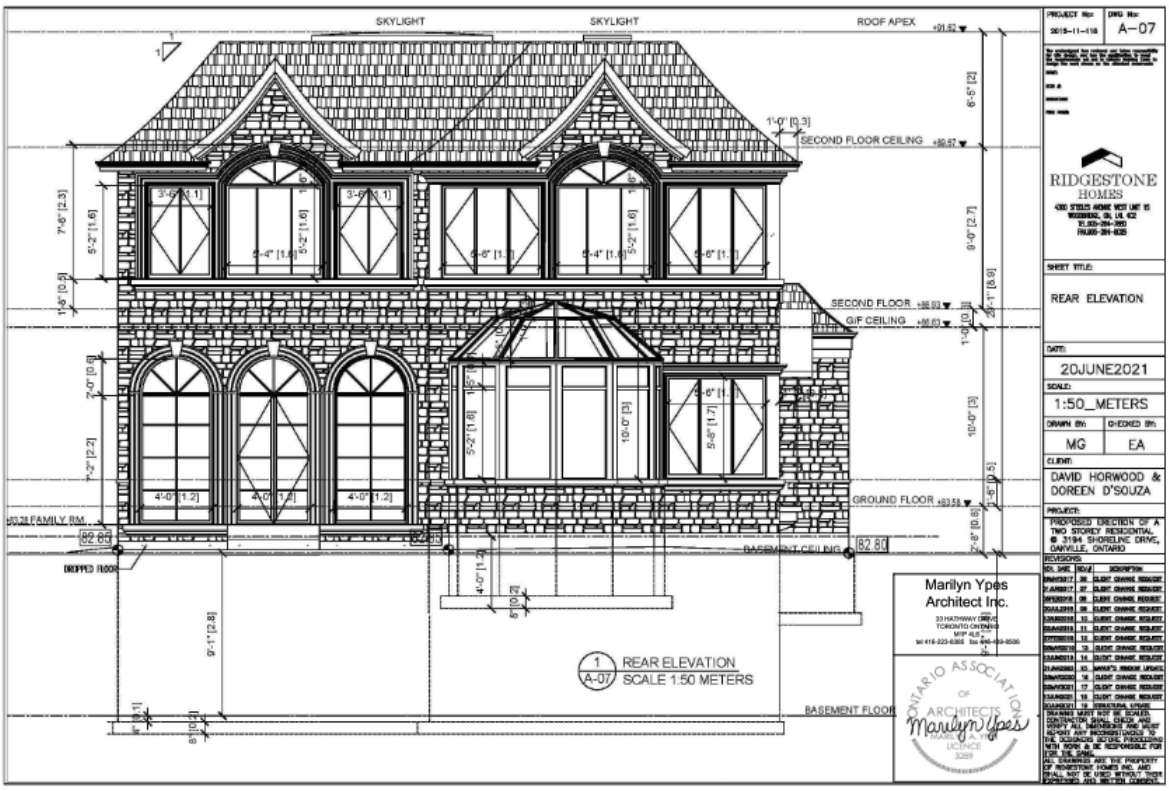

1 A-08 LEFT SIDE ELEVATION
SCALE 1:75 METERS

PROJECT No: 2015-11-118
DWG No: A-08

RIDGESTONE HOMES
4300 STEELES AVENUE WEST UNIT 15
WOODBRIDGE, ON, L4L 4C2
tel. 905-264-2000
FAX:905-264-0335

SHEET TITLE:
LEFT SIDE ELEVATION

DATE:
20JUNE2021

SCALE:
1:75_METERS

DRAWN BY: MG
CHECKED BY: EA

CLIENT:
DAVID HORWOOD & DOREEN D'SOUZA

PROJECT:
PROPOSED ERECTION OF A TWO STOREY RESIDENTIAL, @ 3194 SHORELINE DRIVE, OAKVILLE, ONTARIO

REVISIONS:

SCL SHEE	REV#	DESCRIPTION
9MAY2017	26	CLIENT CHANGE REQUEST
9 JUN2017	27	CLIENT CHANGE REQUEST
9FEB2018	28	CLIENT CHANGE REQUEST
30JUL2018	29	CLIENT CHANGE REQUEST
13NOV2018	30	CLIENT CHANGE REQUEST
28JAN2019	31	CLIENT CHANGE REQUEST
27FEB2019	32	CLIENT CHANGE REQUEST
28MAY2019	33	CLIENT CHANGE REQUEST
28JAN2019	34	CLIENT CHANGE REQUEST
31JAN2020	35	MARILY'S WINDOW UPDATE
20MAY2020	36	CLIENT CHANGE REQUEST
22MAY2021	37	CLIENT CHANGE REQUEST
31JAN2021	38	CLIENT CHANGE REQUEST
20JUN2021	39	STRUCTURAL UPDATE

DRAWING MUST NOT BE SCALED. CONTRACTOR SHALL CHECK AND VERIFY ALL DIMENSIONS AND MUST REPORT ANY INCONSISTENCIES TO THE DESIGNER BEFORE PROCEEDING WITH WORK & BE RESPONSIBLE FOR FOR THE SAME.

ALL DRAWINGS ARE THE PROPERTY OF RIDGESTONE HOMES INC. AND SHALL NOT BE USED WITHOUT THEIR EXPRESSED AND WRITTEN CONSENT.

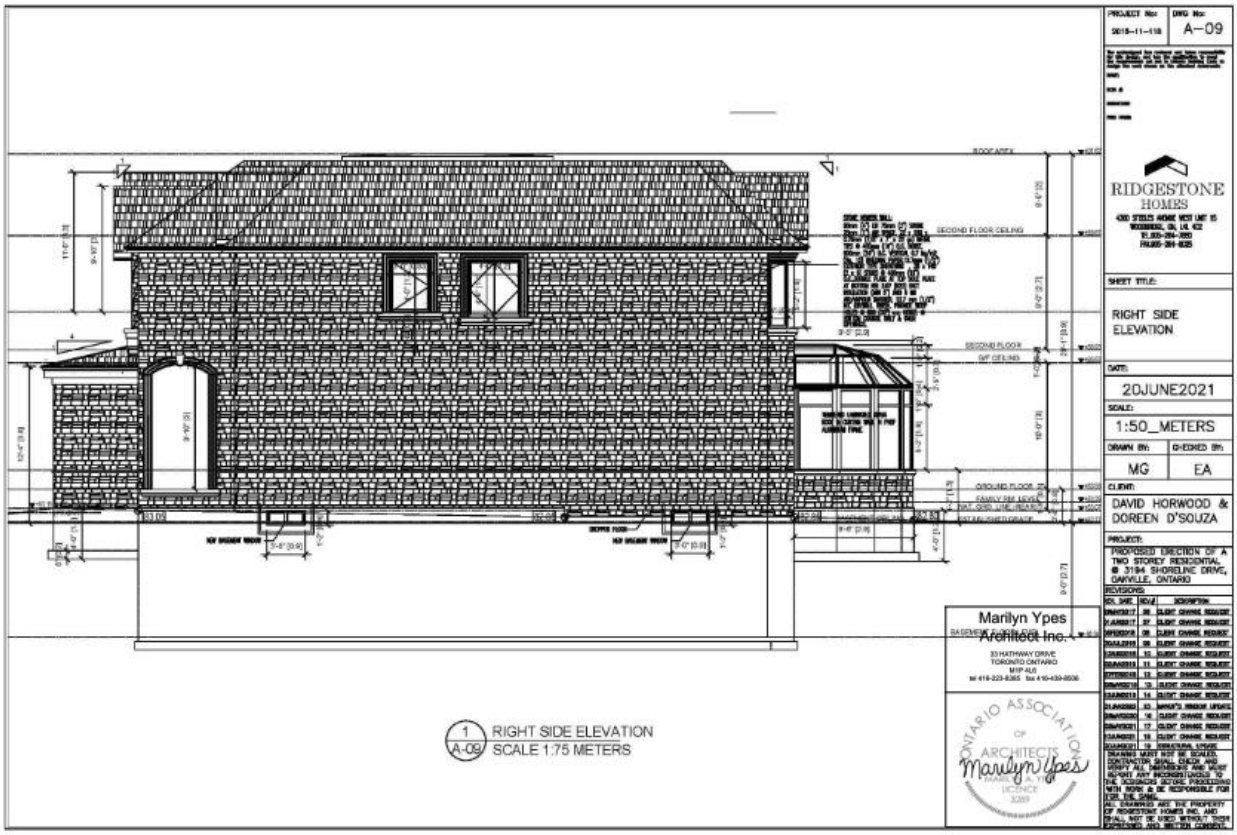

1 A-09 RIGHT SIDE ELEVATION
SCALE 1:75 METERS

PROJECT No: 2015-11-118
DWG No: A-09

RIDGESTONE HOMES
4300 STEELES AVENUE WEST UNIT 15
WOODBRIDGE, ON, L4L 4C2
tel. 905-264-2000
FAX:905-264-0335

SHEET TITLE:
RIGHT SIDE ELEVATION

DATE:
20JUNE2021

SCALE:
1:50_METERS

DRAWN BY: MG
CHECKED BY: EA

CLIENT:
DAVID HORWOOD & DOREEN D'SOUZA

PROJECT:
PROPOSED ERECTION OF A TWO STOREY RESIDENTIAL, @ 3194 SHORELINE DRIVE, OAKVILLE, ONTARIO

REVISIONS:

SCL SHEE	REV#	DESCRIPTION
9MAY2017	26	CLIENT CHANGE REQUEST
9 JUN2017	27	CLIENT CHANGE REQUEST
9FEB2018	28	CLIENT CHANGE REQUEST
30JUL2018	29	CLIENT CHANGE REQUEST
13NOV2018	30	CLIENT CHANGE REQUEST
28JAN2019	31	CLIENT CHANGE REQUEST
27FEB2019	32	CLIENT CHANGE REQUEST
28MAY2019	33	CLIENT CHANGE REQUEST
28JAN2019	34	CLIENT CHANGE REQUEST
31JAN2020	35	MARILY'S WINDOW UPDATE
20MAY2020	36	CLIENT CHANGE REQUEST
22MAY2021	37	CLIENT CHANGE REQUEST
31JAN2021	38	CLIENT CHANGE REQUEST
20JUN2021	39	STRUCTURAL UPDATE

DRAWING MUST NOT BE SCALED. CONTRACTOR SHALL CHECK AND VERIFY ALL DIMENSIONS AND MUST REPORT ANY INCONSISTENCIES TO THE DESIGNER BEFORE PROCEEDING WITH WORK & BE RESPONSIBLE FOR FOR THE SAME.

ALL DRAWINGS ARE THE PROPERTY OF RIDGESTONE HOMES INC. AND SHALL NOT BE USED WITHOUT THEIR EXPRESSED AND WRITTEN CONSENT.