Appendix 'C' - Concept Plan (Interim Condition)

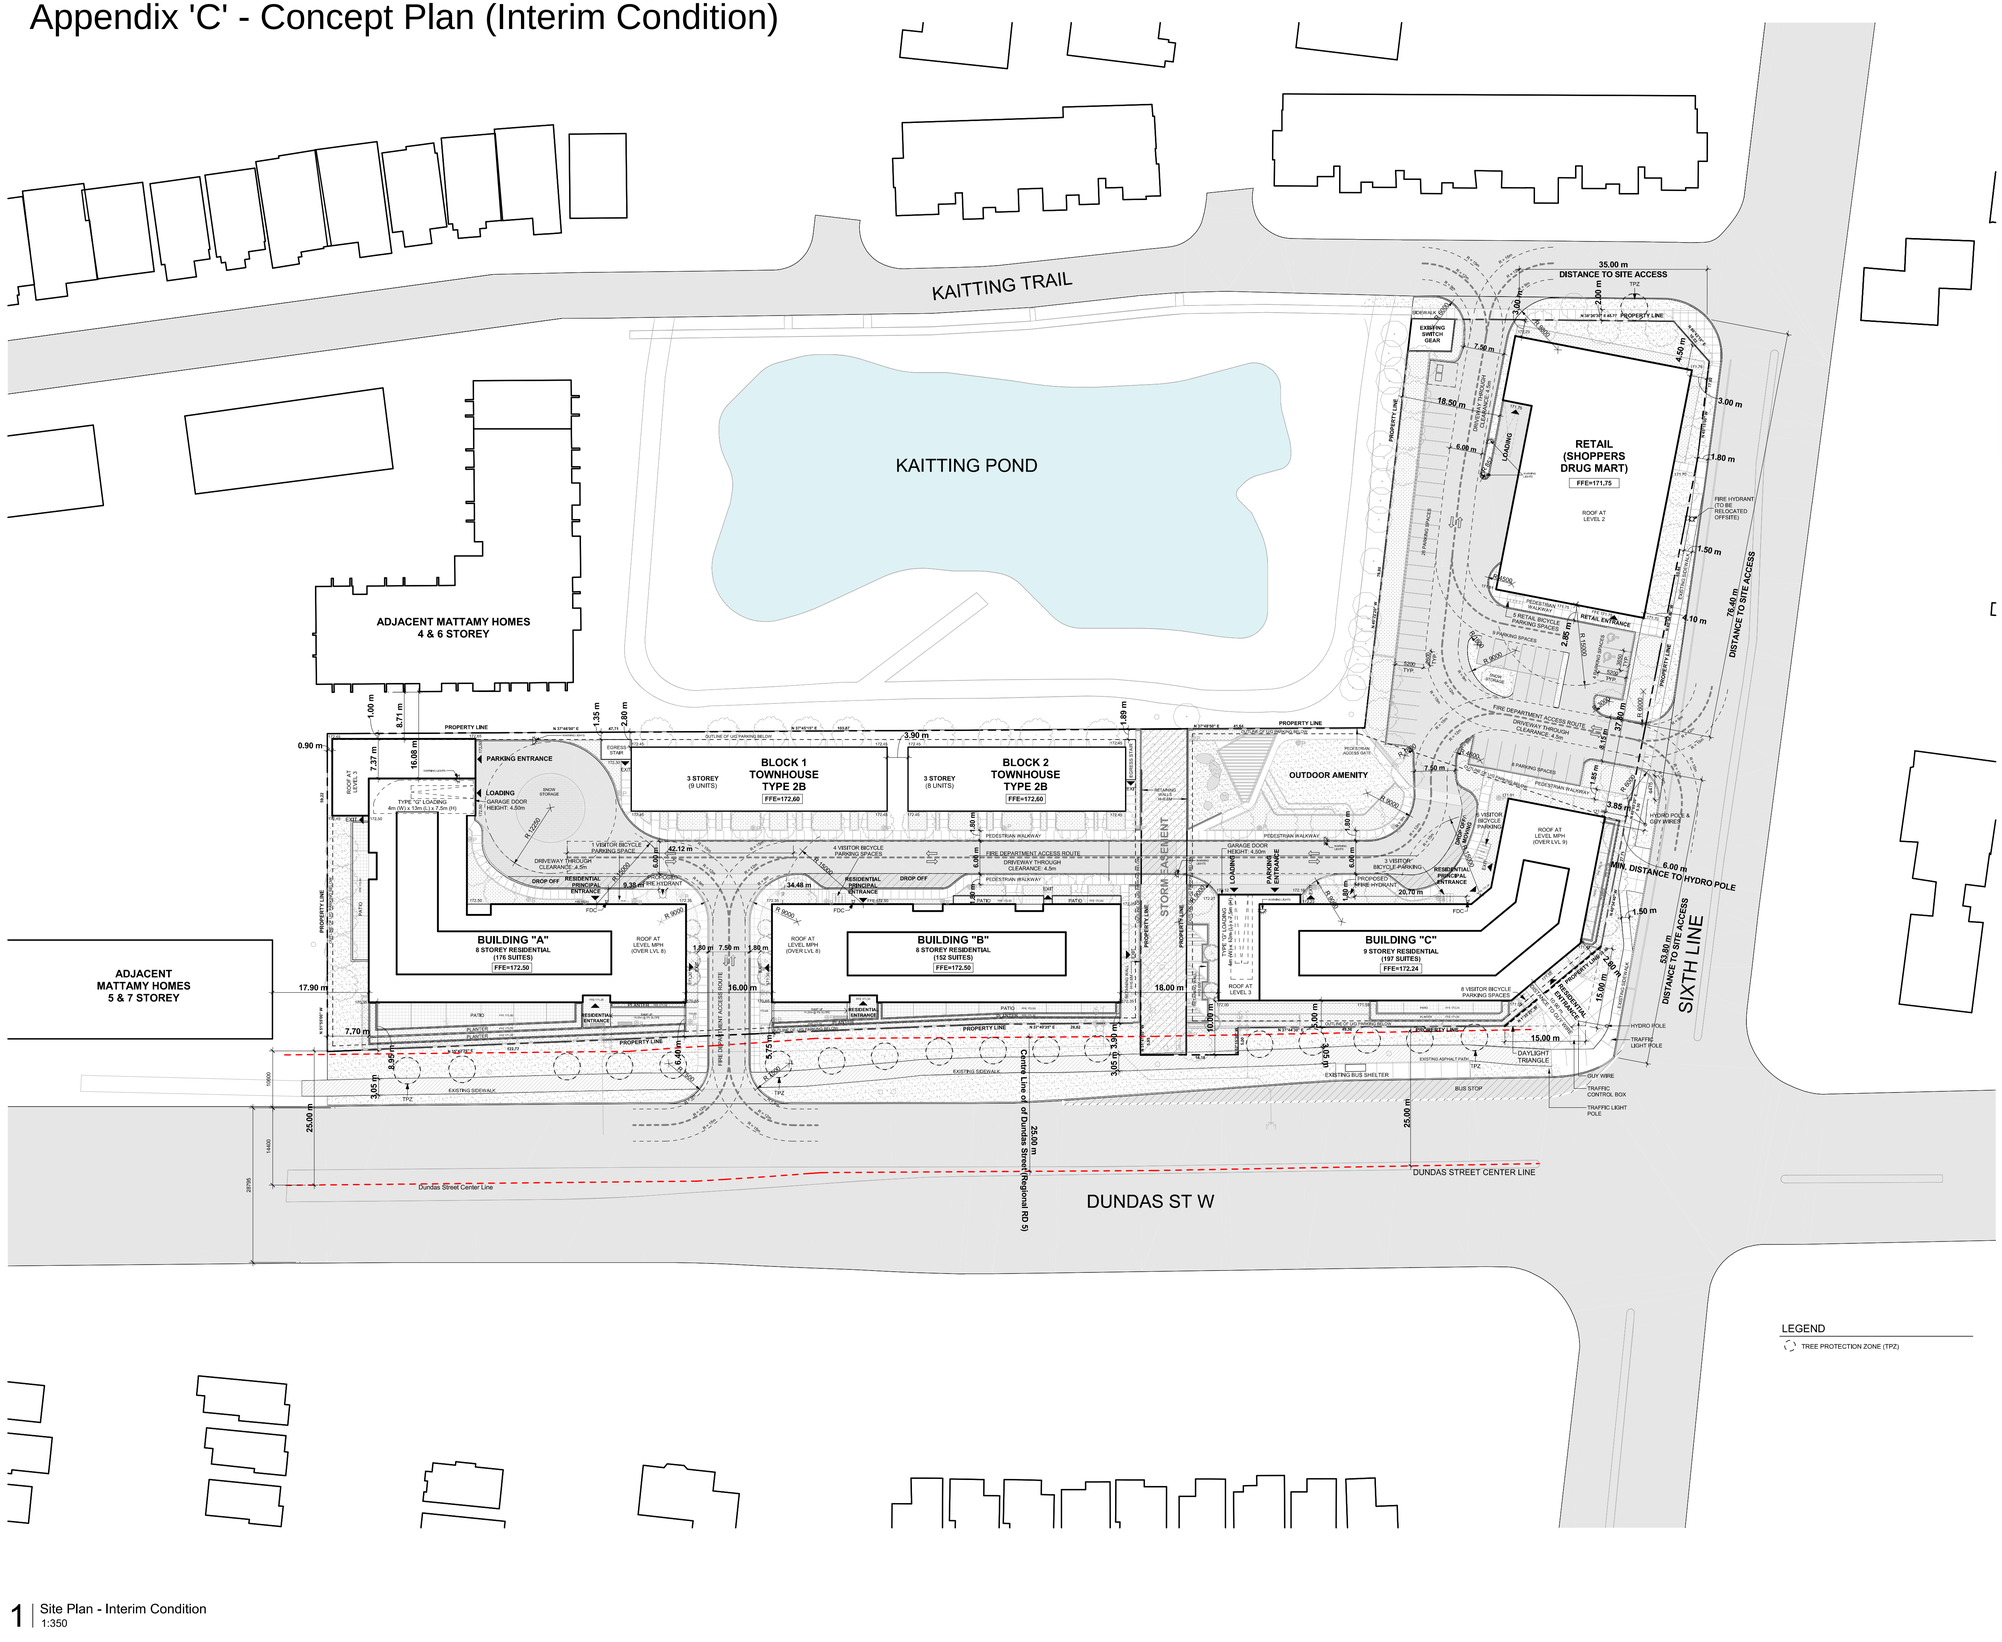

1 | Site Plan - Interim Condition
1:350

Authorities Having Jurisdiction

All Drawings, Specifications, and Related Documents are the Copyright of the Architect. The Architect retains all rights to control all uses of these documents for the intended issuance/use as identified below. Reproduction of these Documents, without permission from the Architect, is strictly prohibited. The Authorities Having Jurisdiction are permitted to use, distribute, and reproduce these drawings for the intended issuance as noted and dated below, however the extended permission to the Authorities Having Jurisdiction in no way debases or limits the Copyright of the Architect, or control of use of these documents by the Architect.

Do not scale the drawings.

This Drawing Is Not To Be Used For Construction Until Signed By The Architect.

Date:

ONTARIO ASSOCIATION OF ARCHITECTS
ADRIENNE LEE
LICENCE
8156
2026-02-26

KIRKOR
ARCHITECTS AND PLANNERS
20 De Boers Drive Suite 400
Toronto ON M3J 0H1

Revisions:

No.:	Revision:	Date:
3.	Zoning By-law Amendment	Feb. 27, 2026
2.	Zoning By-law Amendment	Sept. 12, 2025
1.	Zoning By-law Amendment	Dec. 12, 2024

No.:	Issued For:	Date:

Drawing Title:

Site Plan - Interim Condition

Client:

Shoppers Realty Inc.

Project:

3000 Sixth Line & 21
Dundas Street West

Oakville, Ontario

Scale: 1 : 350

Drawn by: ND, JH

Checked by: AL

Project No.: 23-011

Date: Feb. 27, 2026

Drawing No.: dA1.04