Appendix "C" - Revised Elevation Plans

1 / - BLDG A - NORTH ELEVATION

3/16"=1'-0"

COLOUR PALETTE	
MATERIAL/ITEM (SUPPLIER)	COLOUR
BRICK	LIGHT BROWN
STONE	LIGHT GREY
PORCELAIN TILE 1 (PT1)	LIGHT BROWN
PORCELAIN TILE 2 (PT2)	DARK GREY
DOOR/ WINDOW	BLACK
PRE-FINISHED ALUMINUM	BLACK
GLASS ALUMINUM GUARD	BLACK
SHINGLES	BLACK

CONTRACTOR MUST CHECK AND VERIFY ALL DIMENSIONS AND JOB CONDITIONS BEFORE PROCEEDING WITH WORK.
ALL DRAWINGS MAY BE SUBJECT TO CHANGE DUE TO COMMENTS FROM MUNICIPAL DEPARTMENTS AND OTHER AGENCIES WITH AUTHORITY.
ALL DRAWINGS AND SPECIFICATIONS ARE THE PROPERTY OF THE ARCHITECTS AND MUST BE RETURNED AT THE COMPLETION OF THE WORK.
THE CONTRACTOR WORKING FROM DRAWINGS NOT SPECIFICALLY MARKED 'FOR CONSTRUCTION' MUST ASSUME FULL RESPONSIBILITY AND BEAR COSTS FOR ANY CORRECTIONS OR DAMAGES RESULTING FROM HIS OR HER WORK.

DRAWING SETS ISSUED	No.	DATE (YY.MM.DD)
CLIENT REVIEW	1	26.08.2024
STATISTICS	2	24.09.2024
110 PARKING SPACES	3	16.10.2024
ADJACENT TOWNHOMES/EXTRA STAIR	4	25.10.2024
ATTAIN 120 TOTAL PARKING SPACES	5	07.11.2024
ATTAIN 123 TOTAL PARKING SPACES	6	18.11.2024
ROTATE BUILDINGS	7	23.01.2025
BACKGROUND SET	8	11.02.2025
COORD SET	9	19.03.2025
OPA/ZBA & CONTROL ARCH. REVIEW	10	26.03.2025
INSERTED COMMERCIAL ON BLDG A	11	10.11.2025
INSERTED COMM. ON BLDG A & B	12	17.11.2025
AREAS	13	10.12.2025
ISSUED FOR SPA	14	12.12.2025
FOR COORDINATION	15	02.02.2026
FOR COORDINATION	16	03.02.2026
REDUCED DEPTH UNITS	17	04.02.2026
FOR COORDINATION	18	19.02.2026
ISSUED FOR 3RD ZBA RESUBMISSION	19	20.02.2026
ISSUED FOR 3RD ZBA RESUBMISSION	20	20.03.2026

ALL PREVIOUS ISSUES OF THIS DRAWING ARE SUPERSEDED

REVISIONS TO DRAWING	No.	DATE (YY.MM.DD)

NOT FOR CONSTRUCTION

KNYMH ARCHITECTURE + SOLUTIONS

KNY **M H INC.**

BURLINGTON HEAD OFFICE
1006 SKYVIEW DRIVE • SUITE 101
BURLINGTON, ONTARIO • L7P 0V1
T 905.639.6556

CAMBRIDGE OFFICE
34 WATER STREET N. • SUITE 101
CAMBRIDGE, ONTARIO • N1R 3B1
T 519.621.9200

www.knymh.com
info@knymh.com

THIS DOCUMENT IS PRELIMINARY AND MAY NOT BE USED FOR REGULATORY APPROVAL, PERMIT OR CONSTRUCTION PURPOSE FOR USE BY CONSULTANTS, SUBCONSULTANTS, OWNER AND CONTRACTORS TO PROVIDE FURTHER INPUT TO THE DEVELOPMENT OF THIS DOCUMENT. DRAWING(S) SUBJECT TO CHANGE.

PRELIMINARY

BUILDING PERMIT NUMBER:

NOT FOR CONSTRUCTION WITHOUT PERMIT

APPLICATION FILE NUMBER:

-

VALERY GROUP

VALGO

1320 WHEATBOOM
OAKVILLE, ONTARIO

DRAWING SHEET TITLE

BLDG A
NORTH ELEVATION

PROJECT NUMBER	PLOT DATE
24451	2026-03-20

DRAWING SHEET NUMBER

A400

1
-
BLDG A - SOUTH ELEVATION
3/16"=1'-0"

COLOUR PALETTE		
MATERIAL/ITEM (SUPPLIER)		COLOUR
BRICK		LIGHT BROWN
STONE		LIGHT GREY
PORCELAIN TILE 1 (PT1)		LIGHT BROWN
PORCELAIN TILE 2 (PT2)		DARK GREY
DOOR/ WINDOW		BLACK
PRE-FINISHED ALUMINUM		BLACK
GLASS ALUMINUM GUARD		BLACK
SHINGLES		BLACK

CONTRACTOR MUST CHECK AND VERIFY ALL DIMENSIONS AND JOB CONDITIONS BEFORE PROCEEDING WITH WORK.
ALL DRAWINGS MAY BE SUBJECT TO CHANGE DUE TO COMMENTS FROM MUNICIPAL DEPARTMENTS AND OTHER AGENCIES WITH AUTHORITY.
ALL DRAWINGS AND SPECIFICATIONS ARE THE PROPERTY OF THE ARCHITECTS AND MUST BE RETURNED AT THE COMPLETION OF THE WORK.
THE CONTRACTOR WORKING FROM DRAWINGS NOT SPECIFICALLY MARKED 'FOR CONSTRUCTION' MUST ASSUME FULL RESPONSIBILITY AND BEAR COSTS FOR ANY CORRECTIONS OR DAMAGES RESULTING FROM HIS OR HER WORK.

DRAWING SETS ISSUED	No.	DATE (YY.MM.DD)
CLIENT REVIEW	1	26.08.2024
STATISTICS	2	24.09.2024
110 PARKING SPACES	3	16.10.2024
ADJACENT TOWNHOMES/EXTRA STAIR	4	25.10.2024
ATTAIN 120 TOTAL PARKING SPACES	5	07.11.2024
ATTAIN 123 TOTAL PARKING SPACES	6	18.11.2024
ROTATE BUILDINGS	7	23.01.2025
BACKGROUND SET	8	11.02.2025
COORD SET	9	19.03.2025
OPA/ZBA & CONTROL ARCH. REVIEW	10	26.03.2025
INSERTED COMMERCIAL ON BLDG A	11	10.11.2025
INSERTED COMM. ON BLDG A & B	12	17.11.2025
AREAS	13	10.12.2025
ISSUED FOR SPA	14	12.12.2025
FOR COORDINATION	15	02.02.2026
FOR COORDINATION	16	03.02.2026
REDUCED DEPTH UNITS	17	04.02.2026
FOR COORDINATION	18	19.02.2026
ISSUED FOR 3RD ZBA RESUBMISSION	19	20.02.2026
ISSUED FOR 3RD ZBA RESUBMISSION	20	20.03.2026

ALL PREVIOUS ISSUES OF THIS DRAWING ARE SUPERSEDED

REVISIONS TO DRAWING	No.	DATE (YY.MM.DD)

NOT FOR CONSTRUCTION

KNYMH
ARCHITECTURE + SOLUTIONS

KNYMH INC.

BURLINGTON HEAD OFFICE
1006 SKYVIEW DRIVE • SUITE 101
BURLINGTON, ONTARIO • L7P 0V1
T 905.639.6556

CAMBRIDGE OFFICE
34 WATER STREET N. • SUITE 101
CAMBRIDGE, ONTARIO • N1R 3B1
T 519.621.9200

www.knymh.com
info@knymh.com

THIS DOCUMENT IS PRELIMINARY AND MAY NOT BE USED FOR REGULATORY APPROVAL, PERMIT OR CONSTRUCTION. IT IS FOR USE BY CONSULTANTS, SUBCONSULTANTS, OWNER AND CONTRACTORS TO PROVIDE FOR INPUT TO THE COORDINATION OF THIS DOCUMENT. DRAWING(S) SUBJECT TO CHANGE.

PRELIMINARY

BUILDING PERMIT NUMBER:
NOT FOR CONSTRUCTION WITHOUT PERMIT

APPLICATION FILE NUMBER:
-

VALERY GROUP

VALGO

1320 WHEATBOOM
OAKVILLE, ONTARIO

DRAWING SHEET TITLE

BLDG A
SOUTH ELEVATION

PROJECT NUMBER	PLOT DATE
24451	2026-03-20

DRAWING SHEET NUMBER

A401

THIS DRAWING IS THE PROPERTY OF KNYMH INC. AND MAY NOT BE REPRODUCED WITHOUT PERMISSION. ALL RIGHTS RESERVED.

1 / - BLDG A - EAST ELEVATION

3/16"=1'-0"

TOTAL COMMERICAL FACADE=816 SF
TOTAL WINDOW/ DOOR=615 SF (75.3%)

1 / - BLDG A - WEST ELEVATION

3/16"=1'-0"

COLOUR PALETTE		
MATERIAL/ITEM (SUPPLIER)		COLOUR
BRICK		LIGHT BROWN
STONE		LIGHT GREY
PORCELAIN TILE 1 (PT1)		LIGHT BROWN
PORCELAIN TILE 2 (PT2)		DARK GREY
DOOR/ WINDOW		BLACK
PRE-FINISHED ALUMINUM		BLACK
GLASS ALUMINUM GUARD		BLACK
SHINGLES		BLACK

CONTRACTOR MUST CHECK AND VERIFY ALL DIMENSIONS AND JOB CONDITIONS BEFORE PROCEEDING WITH WORK.
ALL DRAWINGS MAY BE SUBJECT TO CHANGE DUE TO COMMENTS FROM MUNICIPAL DEPARTMENTS AND OTHER AGENCIES WITH AUTHORITY.
ALL DRAWINGS AND SPECIFICATIONS ARE THE PROPERTY OF THE ARCHITECTS AND MUST BE RETURNED AT THE COMPLETION OF THE WORK.
THE CONTRACTOR WORKING FROM DRAWINGS NOT SPECIFICALLY MARKED 'FOR CONSTRUCTION' MUST ASSUME FULL RESPONSIBILITY AND BEAR COSTS FOR ANY CORRECTIONS OR DAMAGES RESULTING FROM HIS OR HER WORK.

DRAWING SETS ISSUED	No.	DATE (YY.MM.DD)
CLIENT REVIEW	1	26.08.2024
STATISTICS	2	24.09.2024
110 PARKING SPACES	3	16.10.2024
ADJACENT TOWNHOMES/EXTRA STAIR	4	25.10.2024
ATTAIN 120 TOTAL PARKING SPACES	5	07.11.2024
ATTAIN 123 TOTAL PARKING SPACES	6	18.11.2024
ROTATE BUILDINGS	7	23.01.2025
BACKGROUND SET	8	11.02.2025
COORD SET	9	19.03.2025
OPA/ZBA & CONTROL ARCH. REVIEW	10	26.03.2025
INSERTED COMMERCIAL ON BLDG A	11	10.11.2025
INSERTED COMM. ON BLDG A & B	12	17.11.2025
AREAS	13	10.12.2025
ISSUED FOR SPA	14	12.12.2025
FOR COORDINATION	15	02.02.2026
FOR COORDINATION	16	03.02.2026
REDUCED DEPTH UNITS	17	04.02.2026
FOR COORDINATION	18	19.02.2026
ISSUED FOR 3RD ZBA RESUBMISSION	19	20.02.2026
ISSUED FOR 3RD ZBA RESUBMISSION	20	20.03.2026

ALL PREVIOUS ISSUES OF THIS DRAWING ARE SUPERSEDED

REVISIONS TO DRAWING	No.	DATE (YY.MM.DD)

NOT FOR CONSTRUCTION

KNYMH INC.
ARCHITECTURE + SOLUTIONS

BURLINGTON HEAD OFFICE
1006 SKYVIEW DRIVE • SUITE 101
BURLINGTON, ONTARIO • L7P 0V1
T 905.639.6595
www.knymh.com

CAMBRIDGE OFFICE
34 WATER STREET N. • SUITE 101
CAMBRIDGE, ONTARIO • N1R 3B1
T 519.621.9200
info@knymh.com

THIS DOCUMENT IS PRELIMINARY AND MAY NOT BE USED FOR REGULATORY APPROVAL, PERMIT OR CONSTRUCTION. ISSUE FOR USE BY CONSULTANTS, SUBCONSULTANTS, OWNER AND CONTRACTORS TO PROVIDE THEIR INPUT TO THE COORDINATION OF THIS DOCUMENT.
DRAWING(S) SUBJECT TO CHANGE.
PRELIMINARY

BUILDING PERMIT NUMBER:

NOT FOR CONSTRUCTION WITHOUT PERMIT

APPLICATION FILE NUMBER:

-

VALERY GROUP

VALGO

1320 WHEATBOOM
OAKVILLE, ONTARIO

DRAWING SHEET TITLE

BLDG A
EAST & WEST ELEVATIONS

PROJECT NUMBER	PLOT DATE
24451	2026-03-20

DRAWING SHEET NUMBER

A402

1 / - BLDG B - NORTH ELEVATION

3/16"=1'-0"

COLOUR PALETTE		
MATERIAL/ITEM (SUPPLIER)		COLOUR
BRICK		LIGHT BROWN
STONE		LIGHT GREY
PORCELAIN TILE 1 (PT1)		LIGHT BROWN
PORCELAIN TILE 2 (PT2)		DARK GREY
DOOR/ WINDOW		BLACK
PRE-FINISHED ALUMINUM		BLACK
GLASS ALUMINUM GUARD		BLACK
SHINGLES		BLACK

CONTRACTOR MUST CHECK AND VERIFY ALL DIMENSIONS AND JOB CONDITIONS BEFORE PROCEEDING WITH WORK.
ALL DRAWINGS MAY BE SUBJECT TO CHANGE DUE TO COMMENTS FROM MUNICIPAL DEPARTMENTS AND OTHER AGENCIES WITH AUTHORITY.
ALL DRAWINGS AND SPECIFICATIONS ARE THE PROPERTY OF THE ARCHITECTS AND MUST BE RETURNED AT THE COMPLETION OF THE WORK.
THE CONTRACTOR WORKING FROM DRAWINGS NOT SPECIFICALLY MARKED 'FOR CONSTRUCTION' MUST ASSUME FULL RESPONSIBILITY AND BEAR COSTS FOR ANY CORRECTIONS OR DAMAGES RESULTING FROM HIS OR HER WORK.

DRAWING SETS ISSUED	No.	DATE (YY.MM.DD)
CLIENT REVIEW	1	26.08.2024
STATISTICS	2	24.09.2024
110 PARKING SPACES	3	16.10.2024
ADJACENT TOWNHOMES/EXTRA STAIR	4	25.10.2024
ATTAIN 120 TOTAL PARKING SPACES	5	07.11.2024
ATTAIN 123 TOTAL PARKING SPACES	6	18.11.2024
ROTATE BUILDINGS	7	23.01.2025
BACKGROUND SET	8	11.02.2025
COORD SET	9	19.03.2025
OPA/ZBA & CONTROL ARCH. REVIEW	10	26.03.2025
INSERTED COMMERCIAL ON BLDG A	11	10.11.2025
INSERTED COMM. ON BLDG A & B	12	17.11.2025
AREAS	13	10.12.2025
ISSUED FOR SPA	14	12.12.2025
FOR COORDINATION	15	02.02.2026
FOR COORDINATION	16	03.02.2026
REDUCED DEPTH UNITS	17	04.02.2026
FOR COORDINATION	18	19.02.2026
ISSUED FOR 3RD ZBA RESUBMISSION	19	20.02.2026
ISSUED FOR 3RD ZBA RESUBMISSION	20	20.03.2026

ALL PREVIOUS ISSUES OF THIS DRAWING ARE SUPERSEDED

REVISIONS TO DRAWING	No.	DATE (YY.MM.DD)

NOT FOR CONSTRUCTION

KNYMH
ARCHITECTURE + SOLUTIONS

KNY **M H INC.**

BURLINGTON HEAD OFFICE
1006 SKYVIEW DRIVE • SUITE 101
BURLINGTON, ONTARIO • L7P 0V1
T 905.639.6556

CAMBRIDGE OFFICE
34 WATER STREET N. • SUITE 101
CAMBRIDGE, ONTARIO • N1R 3B1
T 519.621.3000

www.knymh.com
info@knymh.com

THIS DOCUMENT IS PRELIMINARY AND MAY NOT BE USED FOR REGULATORY APPROVAL, PERMIT OR CONSTRUCTION. ISSUED FOR USE BY CONSULTANTS, SUBCONSULTANTS, OWNER AND CONTRACTORS TO PROVIDE FURTHER INPUT TO THE DEVELOPMENT OF THIS DOCUMENT. DRAWING(S) SUBJECT TO CHANGE.

PRELIMINARY

BUILDING PERMIT NUMBER:

NOT FOR CONSTRUCTION WITHOUT PERMIT

APPLICATION FILE NUMBER:

-

VALERY GROUP

VALGO

1320 WHEATBOOM
OAKVILLE, ONTARIO

DRAWING SHEET TITLE

BLDG B
NORTH ELEVATION

PROJECT NUMBER	PLOT DATE
24451	2026-03-20

DRAWING SHEET NUMBER

A410

1 / - BLDG B - SOUTH ELEVATION

3/16"=1'-0"

COLOUR PALETTE		
MATERIAL/ITEM (SUPPLIER)		COLOUR
BRICK		LIGHT BROWN
STONE		LIGHT GREY
PORCELAIN TILE 1 (PT1)		LIGHT BROWN
PORCELAIN TILE 2 (PT2)		DARK GREY
DOOR/ WINDOW		BLACK
PRE-FINISHED ALUMINUM		BLACK
GLASS ALUMINUM GUARD		BLACK
SHINGLES		BLACK

CONTRACTOR MUST CHECK AND VERIFY ALL DIMENSIONS AND JOB CONDITIONS BEFORE PROCEEDING WITH WORK.
ALL DRAWINGS MAY BE SUBJECT TO CHANGE DUE TO COMMENTS FROM MUNICIPAL DEPARTMENTS AND OTHER AGENCIES WITH AUTHORITY.
ALL DRAWINGS AND SPECIFICATIONS ARE THE PROPERTY OF THE ARCHITECTS AND MUST BE RETURNED AT THE COMPLETION OF THE WORK.
THE CONTRACTOR WORKING FROM DRAWINGS NOT SPECIFICALLY MARKED 'FOR CONSTRUCTION' MUST ASSUME FULL RESPONSIBILITY AND BEAR COSTS FOR ANY CORRECTIONS OR DAMAGES RESULTING FROM HIS OR HER WORK.

DRAWING SETS ISSUED	No.	DATE (YY.MM.DD)
CLIENT REVIEW	1	26.08.2024
STATISTICS	2	24.09.2024
110 PARKING SPACES	3	16.10.2024
ADJACENT TOWNHOMES/EXTRA STAIR	4	25.10.2024
ATTAIN 120 TOTAL PARKING SPACES	5	07.11.2024
ATTAIN 123 TOTAL PARKING SPACES	6	18.11.2024
ROTATE BUILDINGS	7	23.01.2025
BACKGROUND SET	8	11.02.2025
COORD SET	9	19.03.2025
OPA/ZBA & CONTROL ARCH. REVIEW	10	26.03.2025
INSERTED COMMERCIAL ON BLDG A	11	10.11.2025
INSERTED COMM. ON BLDG A & B	12	17.11.2025
AREAS	13	10.12.2025
ISSUED FOR SPA	14	12.12.2025
FOR COORDINATION	15	02.02.2026
FOR COORDINATION	16	03.02.2026
REDUCED DEPTH UNITS	17	04.02.2026
FOR COORDINATION	18	19.02.2026
ISSUED FOR 3RD ZBA RESUBMISSION	19	20.02.2026
ISSUED FOR 3RD ZBA RESUBMISSION	20	20.03.2026

ALL PREVIOUS ISSUES OF THIS DRAWING ARE SUPERSEDED

REVISIONS TO DRAWING	No.	DATE (YY.MM.DD)

NOT FOR CONSTRUCTION

KNYMH ARCHITECTURE + SOLUTIONS

KNYMH INC.
BURLINGTON HEAD OFFICE
1006 SKYVIEW DRIVE • SUITE 101
BURLINGTON, ONTARIO • L7P 0V1
T 905.639.6595
CAMBRIDGE OFFICE
34 WATER STREET N. • SUITE 101
CAMBRIDGE, ONTARIO • N1R 3B1
T 519.621.9200
www.knymh.com
info@knymh.com

THIS DOCUMENT IS PRELIMINARY AND MAY NOT BE USED FOR REGULATORY APPROVAL, PERMIT OR CONSTRUCTION. ISSUE FOR USE BY CONSULTANTS, SUBCONSULTANTS, OWNER AND CONTRACTORS TO PROVIDE THEIR INPUT TO THE COMPLETION OF THIS DOCUMENT. DRAWING(S) SUBJECT TO CHANGE.
PRELIMINARY

BUILDING PERMIT NUMBER:

NOT FOR CONSTRUCTION WITHOUT PERMIT

APPLICATION FILE NUMBER:

-

VALERY GROUP

VALGO

1320 WHEATBOOM
OAKVILLE, ONTARIO

DRAWING SHEET TITLE

BLDG B
SOUTH ELEVATION

PROJECT NUMBER	PLOT DATE
24451	2026-03-20

DRAWING SHEET NUMBER

A411

1 / - BLDG B - EAST ELEVATION

3/16"=1'-0"

TOTAL COMMERICAL FACADE=816 SF
TOTAL WINDOW/ DOOR=615 SF (75.3%)

1 / - BLDG B - WEST ELEVATION

3/16"=1'-0"

COLOUR PALETTE		
MATERIAL/ITEM (SUPPLIER)		COLOUR
BRICK		LIGHT BROWN
STONE		LIGHT GREY
PORCELAIN TILE 1 (PT1)		LIGHT BROWN
PORCELAIN TILE 2 (PT2)		DARK GREY
DOOR/ WINDOW		BLACK
PRE-FINISHED ALUMINUM		BLACK
GLASS ALUMINUM GUARD		BLACK
SHINGLES		BLACK

CONTRACTOR MUST CHECK AND VERIFY ALL DIMENSIONS AND JOB CONDITIONS BEFORE PROCEEDING WITH WORK.
ALL DRAWINGS MAY BE SUBJECT TO CHANGE DUE TO COMMENTS FROM MUNICIPAL DEPARTMENTS AND OTHER AGENCIES WITH AUTHORITY.
ALL DRAWINGS AND SPECIFICATIONS ARE THE PROPERTY OF THE ARCHITECTS AND MUST BE RETURNED AT THE COMPLETION OF THE WORK.
THE CONTRACTOR WORKING FROM DRAWINGS NOT SPECIFICALLY MARKED 'FOR CONSTRUCTION' MUST ASSUME FULL RESPONSIBILITY AND BEAR COSTS FOR ANY CORRECTIONS OR DAMAGES RESULTING FROM HIS OR HER WORK.

DRAWING SETS ISSUED	No.	DATE (YY.MM.DD)
CLIENT REVIEW	1	26.08.2024
STATISTICS	2	24.09.2024
110 PARKING SPACES	3	16.10.2024
ADJACENT TOWNHOMES/EXTRA STAIR	4	25.10.2024
ATTAIN 120 TOTAL PARKING SPACES	5	07.11.2024
ATTAIN 123 TOTAL PARKING SPACES	6	18.11.2024
ROTATE BUILDINGS	7	23.01.2025
BACKGROUND SET	8	11.02.2025
COORD SET	9	19.03.2025
OPA/ZBA & CONTROL ARCH. REVIEW	10	26.03.2025
INSERTED COMMERCIAL ON BLDG A	11	10.11.2025
INSERTED COMM. ON BLDG A & B	12	17.11.2025
AREAS	13	10.12.2025
ISSUED FOR SPA	14	12.12.2025
FOR COORDINATION	15	02.02.2026
FOR COORDINATION	16	03.02.2026
REDUCED DEPTH UNITS	17	04.02.2026
FOR COORDINATION	18	19.02.2026
ISSUED FOR 3RD ZBA RESUBMISSION	19	20.02.2026
ISSUED FOR 3RD ZBA RESUBMISSION	20	20.03.2026

ALL PREVIOUS ISSUES OF THIS DRAWING ARE SUPERSEDED

REVISIONS TO DRAWING	No.	DATE (YY.MM.DD)

NOT FOR CONSTRUCTION

KNYMH ARCHITECTURE + SOLUTIONS

KNY M H INC.

BURLINGTON HEAD OFFICE
1026 SKYVIEW DRIVE • SUITE 101
BURLINGTON, ONTARIO • L7P 0V1
T 905.639.6595

CAMBRIDGE OFFICE
34 WATER STREET N. • SUITE 101
CAMBRIDGE, ONTARIO • N1R 3B1
T 519.621.3030

www.knymh.com
info@knymh.com

THIS DOCUMENT IS PRELIMINARY AND MAY NOT BE USED FOR REGULATORY APPROVAL, PERMITS OR CONSTRUCTION. IT IS FOR USE BY CONSULTANTS, SUBCONSULTANTS, OWNER AND CONTRACTORS TO PROVIDE INPUT TO THE COORDINATION OF THIS DOCUMENT. DRAWING(S) SUBJECT TO CHANGE.
PRELIMINARY NOT FOR CONSTRUCTION

BUILDING PERMIT NUMBER:

NOT FOR CONSTRUCTION WITHOUT PERMIT

APPLICATION FILE NUMBER:

-

VALERY GROUP

VALGO

1320 WHEATBOOM
OAKVILLE, ONTARIO

DRAWING SHEET TITLE

BLDG B
EAST & WEST ELEVATIONS

PROJECT NUMBER	PLOT DATE
24451	2026-03-20

DRAWING SHEET NUMBER

A412

THIS DRAWING AND THE DESIGN CONTAINED THEREIN IS THE EXCLUSIVE PROPERTY OF KNYMH INC. AND MAY NOT BE REPRODUCED IN WHOLE OR IN PART FOR ANY PURPOSE WITHOUT THE WRITTEN PERMISSION OF KNYMH INC.

1 - BLDG C - WEST ELEVATION

3/16"=1'-0"

COLOUR PALETTE		
MATERIAL/ITEM (SUPPLIER)		COLOUR
BRICK		LIGHT BROWN
STONE		LIGHT GREY
PORCELAN TILE 1 (PT1)		LIGHT BROWN
PORCELAN TILE 2 (PT2)		DARK GREY
DOOR/ WINDOW		BLACK
PRE-FINISHED ALUMINUM		BLACK
GLASS ALUMINUM GUARD		BLACK
SHINGLES		BLACK

CONTRACTOR MUST CHECK AND VERIFY ALL DIMENSIONS AND JOB CONDITIONS BEFORE PROCEEDING WITH WORK.
ALL DRAWINGS MAY BE SUBJECT TO CHANGE DUE TO COMMENTS FROM MUNICIPAL DEPARTMENTS AND OTHER AGENCIES WITH AUTHORITY.
ALL DRAWINGS AND SPECIFICATIONS ARE THE PROPERTY OF THE ARCHITECTS AND MUST BE RETURNED AT THE COMPLETION OF THE WORK.
THE CONTRACTOR WORKING FROM DRAWINGS NOT SPECIFICALLY MARKED 'FOR CONSTRUCTION' MUST ASSUME FULL RESPONSIBILITY AND BEAR COSTS FOR ANY CORRECTIONS OR DAMAGES RESULTING FROM HIS OR HER WORK.

DRAWING SETS ISSUED	No.	DATE (YY.MM.DD)
CLIENT REVIEW	1	26.08.2024
STATISTICS	2	24.09.2024
110 PARKING SPACES	3	16.10.2024
ADJACENT TOWNHOMES/EXTRA STAIR	4	25.10.2024
ATTAIN 120 TOTAL PARKING SPACES	5	07.11.2024
ATTAIN 123 TOTAL PARKING SPACES	6	18.11.2024
ROTATE BUILDINGS	7	23.01.2025
BACKGROUND SET	8	11.02.2025
COORD SET	9	19.03.2025
OPA/ZBA & CONTROL ARCH. REVIEW	10	26.03.2025
INSERTED COMMERCIAL ON BLDG A	11	10.11.2025
INSERTED COMM. ON BLDG A & B	12	17.11.2025
AREAS	13	10.12.2025
ISSUED FOR SPA	14	12.12.2025
FOR COORDINATION	15	02.02.2026
FOR COORDINATION	16	03.02.2026
REDUCED DEPTH UNITS	17	04.02.2026
FOR COORDINATION	18	19.02.2026
ISSUED FOR 3RD ZBA RESUBMISSION	19	20.02.2026
ISSUED FOR 3RD ZBA RESUBMISSION	20	20.03.2026

ALL PREVIOUS ISSUES OF THIS DRAWING ARE SUPERSEDED

REVISIONS TO DRAWING	No.	DATE (YY.MM.DD)

NOT FOR CONSTRUCTION

KNYMH ARCHITECTURE + SOLUTIONS

KNYMH INC.

BURLINGTON HEAD OFFICE
1006 SKYVIEW DRIVE • SUITE 101
BURLINGTON, ONTARIO • L7P 0V1
T 905.639.6595

CAMBRIDGE OFFICE
34 WATER STREET N. • SUITE 101
CAMBRIDGE, ONTARIO • N1R 3B1
T 519.621.9200

www.knymh.com
info@knymh.com

THIS DOCUMENT IS PRELIMINARY AND MAY NOT BE USED FOR REGULATORY APPROVAL, PERMIT OR CONSTRUCTION. IT IS FOR USE BY CONSULTANTS, SUBCONSULTANTS, OWNER AND CONTRACTORS TO PROVIDE FURTHER INPUT TO THE DEVELOPMENT OF THIS DOCUMENT. DRAWING(S) SUBJECT TO CHANGE.

PRELIMINARY

BUILDING PERMIT NUMBER:

NOT FOR CONSTRUCTION WITHOUT PERMIT

APPLICATION FILE NUMBER:

-

VALERY GROUP

VALGO

1320 WHEATBOOM
OAKVILLE, ONTARIO

DRAWING SHEET TITLE

BLDG C
WEST ELEVATION

PROJECT NUMBER	PLOT DATE
24451	2026-03-20

DRAWING SHEET NUMBER

A420

THIS DRAWING AND THE DESIGN CONTAINED THEREIN IS THE EXCLUSIVE PROPERTY AND COPYRIGHT OF KNYMH INC. AND MAY NOT BE USED OR REPRODUCED WITHOUT PERMISSION. ALL RIGHTS RESERVED.

1
-
BLDG B - EAST ELEVATION

3/16"=1'-0"

COLOUR PALETTE		
MATERIAL/ITEM (SUPPLIER)		COLOUR
BRICK		LIGHT BROWN
STONE		LIGHT GREY
PORCELAIN TILE 1 (PT1)		LIGHT BROWN
PORCELAIN TILE 2 (PT2)		DARK GREY
DOOR/ WINDOW		BLACK
PRE-FINISHED ALUMINUM		BLACK
GLASS ALUMINUM GUARD		BLACK
SHINGLES		BLACK

CONTRACTOR MUST CHECK AND VERIFY ALL DIMENSIONS AND JOB CONDITIONS BEFORE PROCEEDING WITH WORK.
ALL DRAWINGS MAY BE SUBJECT TO CHANGE DUE TO COMMENTS FROM MUNICIPAL DEPARTMENTS AND OTHER AGENCIES WITH AUTHORITY.
ALL DRAWINGS AND SPECIFICATIONS ARE THE PROPERTY OF THE ARCHITECTS AND MUST BE RETURNED AT THE COMPLETION OF THE WORK.
THE CONTRACTOR WORKING FROM DRAWINGS NOT SPECIFICALLY MARKED 'FOR CONSTRUCTION' MUST ASSUME FULL RESPONSIBILITY AND BEAR COSTS FOR ANY CORRECTIONS OR DAMAGES RESULTING FROM HIS OR HER WORK.

DRAWING SETS ISSUED	No.	DATE (YY.MM.DD)
CLIENT REVIEW	1	26.08.2024
STATISTICS	2	24.09.2024
110 PARKING SPACES	3	16.10.2024
ADJACENT TOWNHOMES/EXTRA STAIR	4	25.10.2024
ATTAIN 120 TOTAL PARKING SPACES	5	07.11.2024
ATTAIN 123 TOTAL PARKING SPACES	6	18.11.2024
ROTATE BUILDINGS	7	23.01.2025
BACKGROUND SET	8	11.02.2025
COORD SET	9	19.03.2025
OPA/ZBA & CONTROL ARCH. REVIEW	10	26.03.2025
INSERTED COMMERCIAL ON BLDG A	11	10.11.2025
INSERTED COMM. ON BLDG A & B	12	17.11.2025
AREAS	13	10.12.2025
ISSUED FOR SPA	14	12.12.2025
FOR COORDINATION	15	02.02.2026
FOR COORDINATION	16	03.02.2026
REDUCED DEPTH UNITS	17	04.02.2026
FOR COORDINATION	18	19.02.2026
ISSUED FOR 3RD ZBA RESUBMISSION	19	20.02.2026
ISSUED FOR 3RD ZBA RESUBMISSION	20	20.03.2026

ALL PREVIOUS ISSUES OF THIS DRAWING ARE SUPERSEDED

REVISIONS TO DRAWING	No.	DATE (YY.MM.DD)

NOT FOR CONSTRUCTION

KNYMH ARCHITECTURE + SOLUTIONS

KNYMH INC.

BURLINGTON HEAD OFFICE
1006 SKYVIEW DRIVE • SUITE 101
BURLINGTON, ONTARIO • L7P 0V1
T 905.639.6595

CAMBRIDGE OFFICE
34 WATER STREET N. • SUITE 101
CAMBRIDGE, ONTARIO • N1R 3B1
T 519.621.9200

www.knymh.com
info@knymh.com

THIS DOCUMENT IS PRELIMINARY AND MAY NOT BE USED FOR REGULATORY APPROVAL, PERMITS OR CONSTRUCTION. ISSUED FOR USE BY CONSULTANTS, SUBCONSULTANTS, OWNER AND CONTRACTORS TO PROVIDE THEIR INPUT TO THE COMPLETION OF THIS DOCUMENT. DRAWING(S) SUBJECT TO CHANGE.

PRELIMINARY

BUILDING PERMIT NUMBER:

NOT FOR CONSTRUCTION WITHOUT PERMIT

APPLICATION FILE NUMBER:

-

VALERY GROUP

VALGO

1320 WHEATBOOM
OAKVILLE, ONTARIO

DRAWING SHEET TITLE

BLDG C
EAST ELEVATION

PROJECT NUMBER	PLOT DATE
24451	2026-03-20

DRAWING SHEET NUMBER

A421

COPYRIGHT RESERVED. THIS DRAWING AND DESIGN IS THE PROPERTY OF KNYMH INC. AND MUST NOT BE REPRODUCED OR USED FOR ANY OTHER PROJECT WITHOUT THE ARCHITECT'S PERMISSION. ALL DRAWINGS AND SPECIFICATIONS ARE THE PROPERTY OF THE ARCHITECTS AND MUST BE RETURNED AT THE COMPLETION OF THE WORK.

1 / - BLDG C - NORTH ELEVATION

3/16"=1'-0"

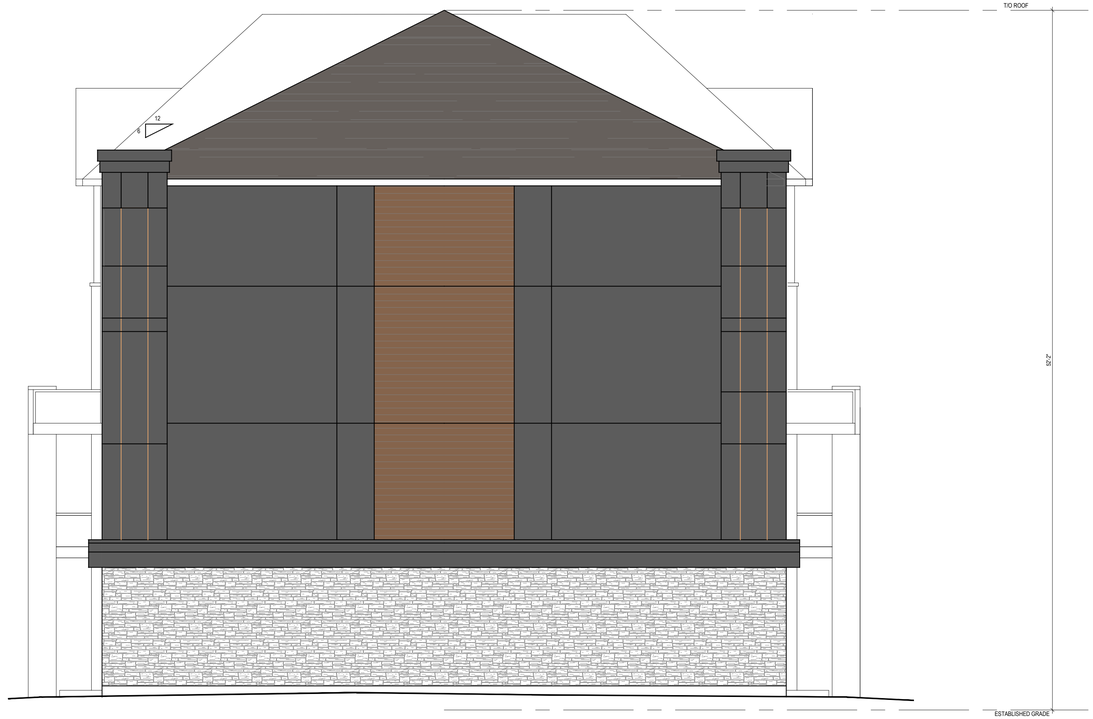

1 / - BLDG C - SOUTH ELEVATION

3/16"=1'-0"

COLOUR PALETTE		
MATERIAL/ITEM (SUPPLIER)		COLOUR
BRICK		LIGHT BROWN
STONE		LIGHT GREY
PORCELAIN TILE 1 (PT1)		LIGHT BROWN
PORCELAIN TILE 2 (PT2)		DARK GREY
DOOR/ WINDOW		BLACK
PRE-FINISHED ALUMINUM		BLACK
GLASS ALUMINUM GUARD		BLACK
SHINGLES		BLACK

CONTRACTOR MUST CHECK AND VERIFY ALL DIMENSIONS AND JOB CONDITIONS BEFORE PROCEEDING WITH WORK.
ALL DRAWINGS MAY BE SUBJECT TO CHANGE DUE TO COMMENTS FROM MUNICIPAL DEPARTMENTS AND OTHER AGENCIES WITH AUTHORITY.
ALL DRAWINGS AND SPECIFICATIONS ARE THE PROPERTY OF THE ARCHITECTS AND MUST BE RETURNED AT THE COMPLETION OF THE WORK.
THE CONTRACTOR WORKING FROM DRAWINGS NOT SPECIFICALLY MARKED 'FOR CONSTRUCTION' MUST ASSUME FULL RESPONSIBILITY AND BEAR COSTS FOR ANY CORRECTIONS OR DAMAGES RESULTING FROM HIS OR HER WORK.

DRAWING SETS ISSUED	No.	DATE (YY.MM.DD)
CLIENT REVIEW	1	26.08.2024
STATISTICS	2	24.09.2024
110 PARKING SPACES	3	16.10.2024
ADJACENT TOWNHOMES/EXTRA STAIR	4	25.10.2024
ATTAIN 120 TOTAL PARKING SPACES	5	07.11.2024
ATTAIN 123 TOTAL PARKING SPACES	6	18.11.2024
ROTATE BUILDINGS	7	23.01.2025
BACKGROUND SET	8	11.02.2025
COORD SET	9	19.03.2025
OPA/ZBA & CONTROL ARCH. REVIEW	10	26.03.2025
INSERTED COMMERCIAL ON BLDG A	11	10.11.2025
INSERTED COMM. ON BLDG A & B	12	17.11.2025
AREAS	13	10.12.2025
ISSUED FOR SPA	14	12.12.2025
FOR COORDINATION	15	02.02.2026
FOR COORDINATION	16	03.02.2026
REDUCED DEPTH UNITS	17	04.02.2026
FOR COORDINATION	18	19.02.2026
ISSUED FOR 3RD ZBA RESUBMISSION	19	20.02.2026
ISSUED FOR 3RD ZBA RESUBMISSION	20	20.03.2026

ALL PREVIOUS ISSUES OF THIS DRAWING ARE SUPERSEDED

REVISIONS TO DRAWING	No.	DATE (YY.MM.DD)

NOT FOR CONSTRUCTION

KNYMH
ARCHITECTURE + SOLUTIONS

KNYMH INC.

BURLINGTON HEAD OFFICE
1006 SKYVIEW DRIVE • SUITE 101
BURLINGTON, ONTARIO • L7P 0V1
T 905.639.6595

CAMBRIDGE OFFICE
34 WATER STREET N. • SUITE 101
CAMBRIDGE, ONTARIO • N1R 3B1
T 519.621.9200

www.knymh.com
info@knymh.com

THIS DOCUMENT IS PRELIMINARY AND MAY NOT BE USED FOR REGULATORY APPROVAL, PERMIT OR CONSTRUCTION. ISSUE FOR USE BY CONSULTANTS, SUBCONSULTANTS, OWNER AND CONTRACTORS TO PROVIDE FURTHER INPUT TO THE COMPLETION OF THIS DOCUMENT. DRAWING(S) SUBJECT TO CHANGE.

PRELIMINARY

BUILDING PERMIT NUMBER:

NOT FOR CONSTRUCTION WITHOUT PERMIT

APPLICATION FILE NUMBER:

-

VALERY GROUP

VALGO

1320 WHEATBOOM
OAKVILLE, ONTARIO

DRAWING SHEET TITLE

BLDG C
NORTH & SOUTH ELEVATIONS

PROJECT NUMBER	PLOT DATE
24451	2026-03-20

DRAWING SHEET NUMBER

A422

THIS DRAWING IS THE PROPERTY OF KNYMH INC. AND MAY NOT BE REPRODUCED IN WHOLE OR IN PART WITHOUT THE PERMISSION OF KNYMH INC.