TWO UNIT DWELLING WITH BELOW GRADE ENTRANCE

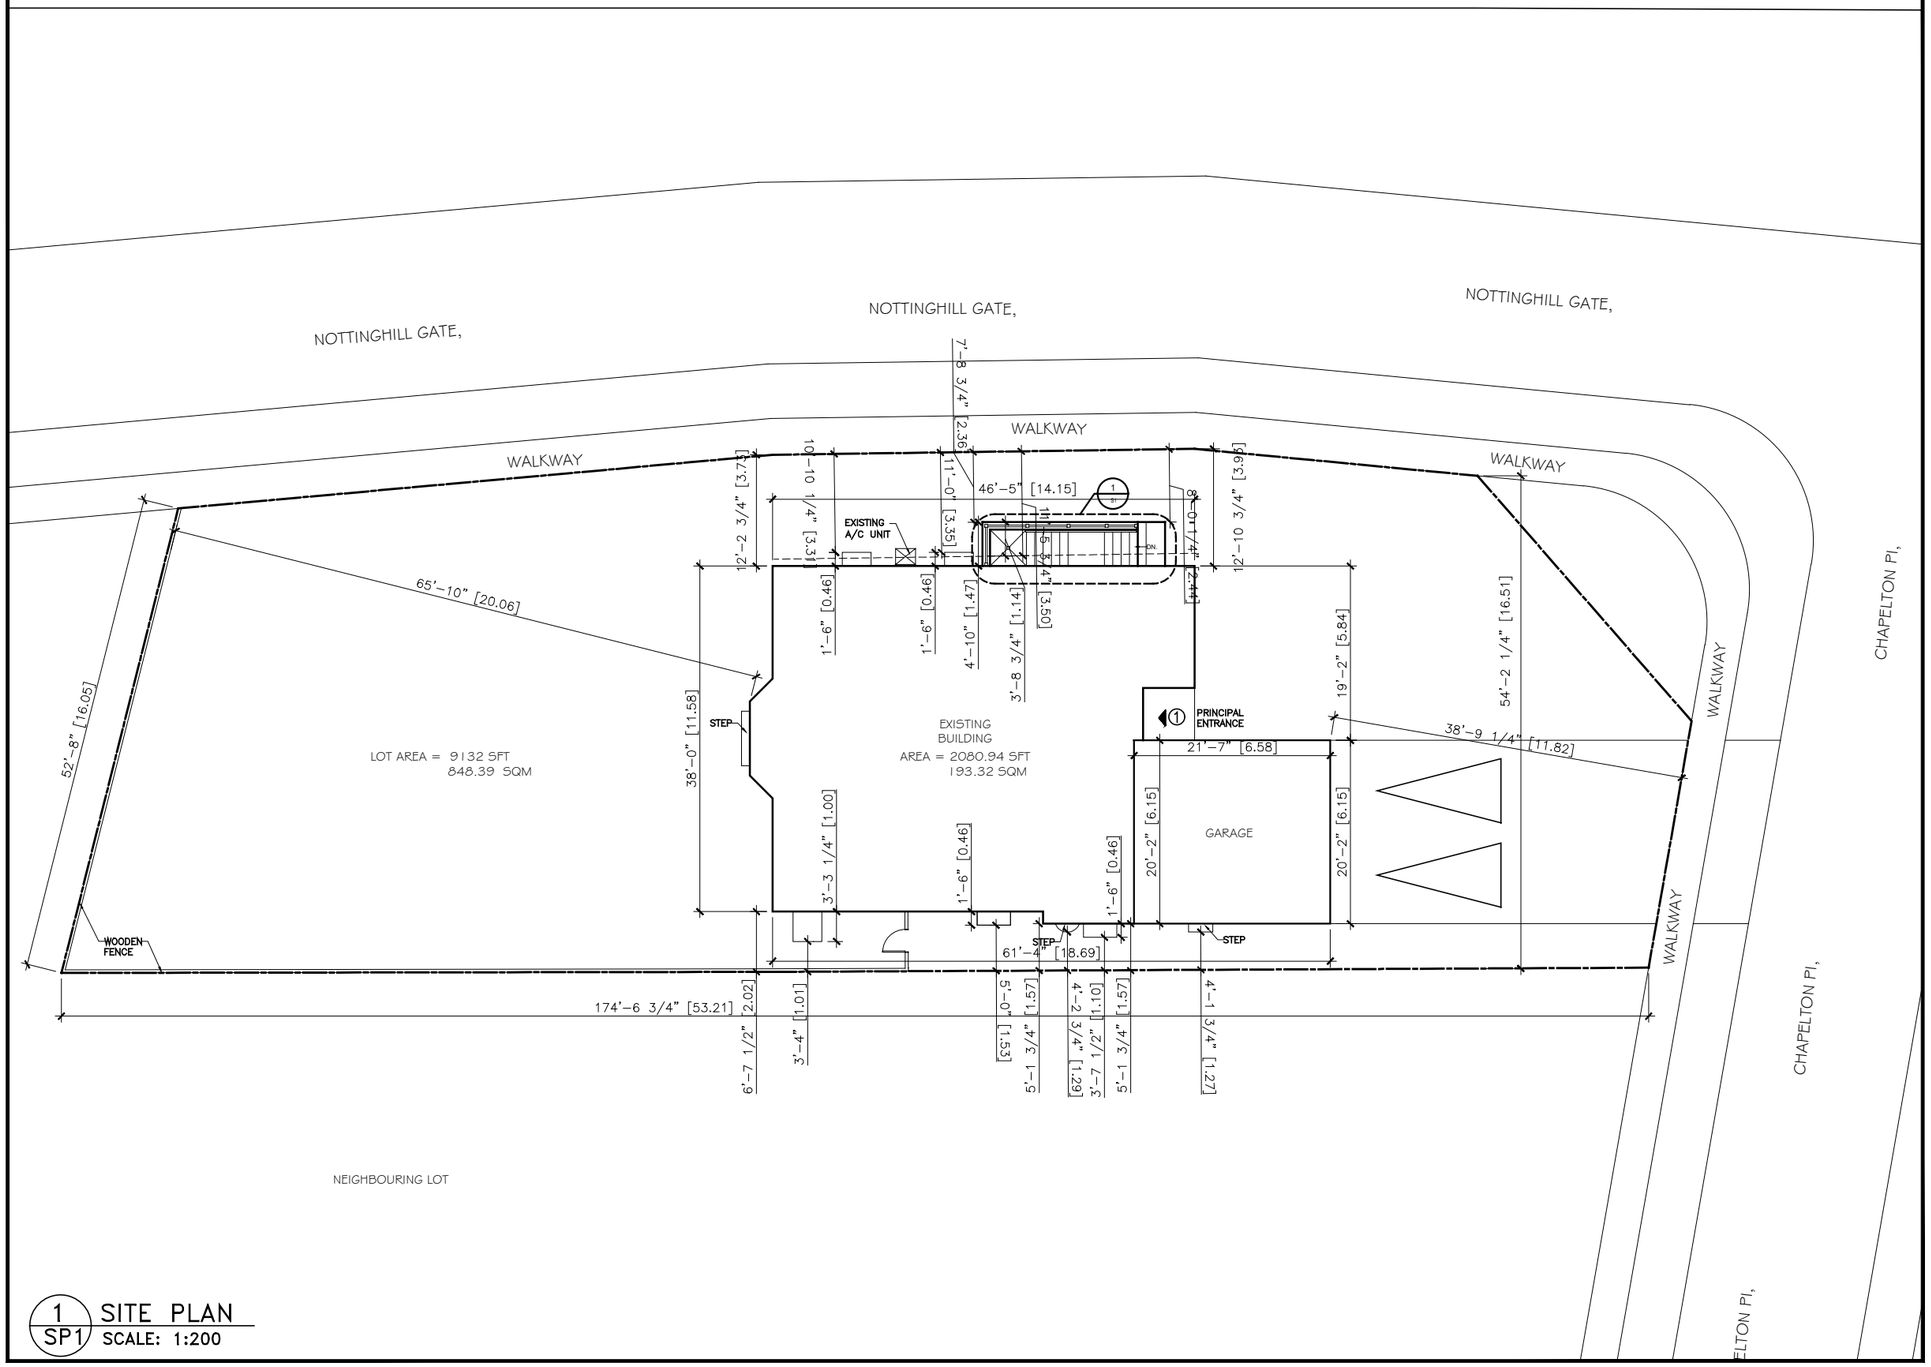

1 SP1 SITE PLAN
SCALE: 1:200

ALL DRAWINGS ARE THE PROPERTY OF THE DESIGNER AND THEY ARE NOT TO BE REPRODUCED IN WHOLE OR IN PART WITHOUT WRITTEN CONSENT FROM THE DESIGNER.

CONTRACTOR TO CHECK AND VERIFY ALL DIMENSIONS BEFORE COMMENCING WORK AND TO REPORT ANY DISCREPANCIES TO THE DESIGNER.

DRAWINGS NOT TO BE SCALED AND REPRODUCED.

ALL CONSTRUCTION TO BE ACCORDING TO BEST COMMON PRACTICE AND CONFORM TO THE ONTARIO BUILDING CODE.

THESE DRAWINGS ARE PREPARED ONLY FOR MENTIONED BELOW APPROVAL, NOT TO BE USED FOR ANY OTHER PURPOSE AND CONSTRUCTION

No.	ISSUED	DATE
1	ISSUED FOR MINOR VARIANCE	MAR. 2026

STRUCTURAL/MEP ENGINEER:

ARCHITECT **MAZHAR RAJA**

CAPRIJA CORPORATION
Architectural, Engineering and
Project Management Consultants
8250 LAWSON ROAD, MILTON. L9T 5C6
Tel: 647 693 6108, 647 969 9595
CAPRIJA Email: info@caprija.com; Web: www.caprija.com

CLIENT
1143 Chapelton Pl, Oakville,
ON L6M 2B1

PROJECT
TWO UNIT DWELLING

DRAWING
SITE PLAN

PROJECT NO **225 142**

DRAWN HT

PLOTTED DATE MAR. 18, 2026

SCALE AS NOTED

CHECKED MR

ONTARIO ASSOCIATION OF ARCHITECTS
10-02-26
MAZHAR IQBAL RAJA
LICENCE
7621

DWG. NO. SP1