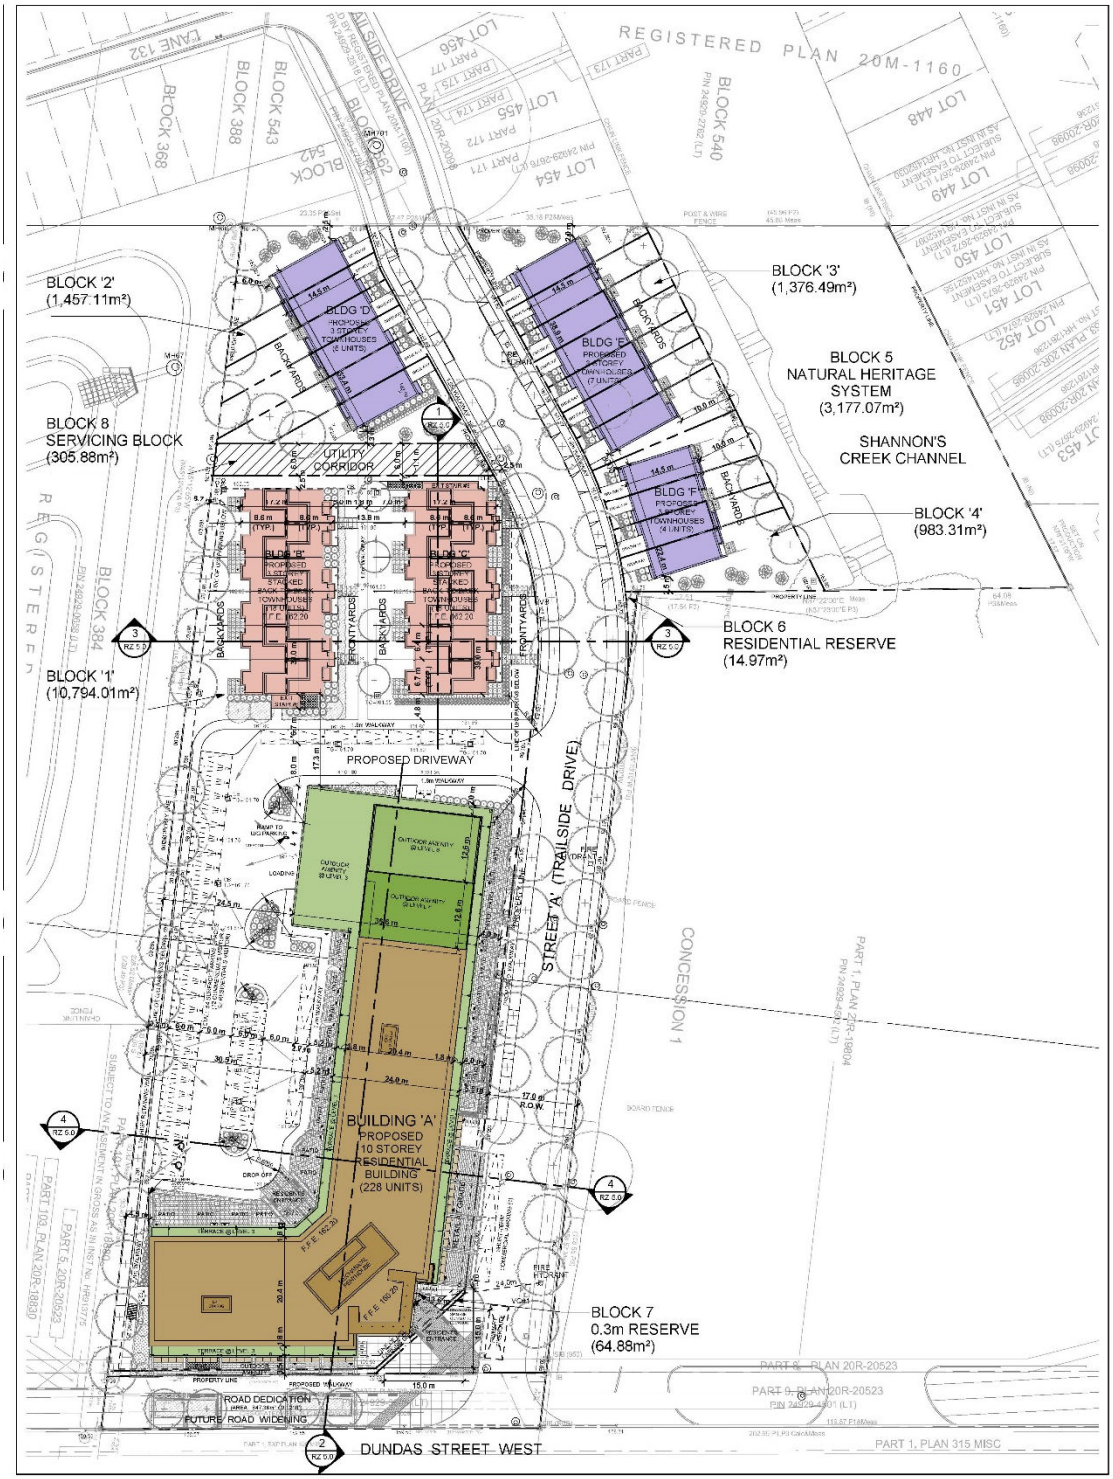Appendix A
Proposed Layout