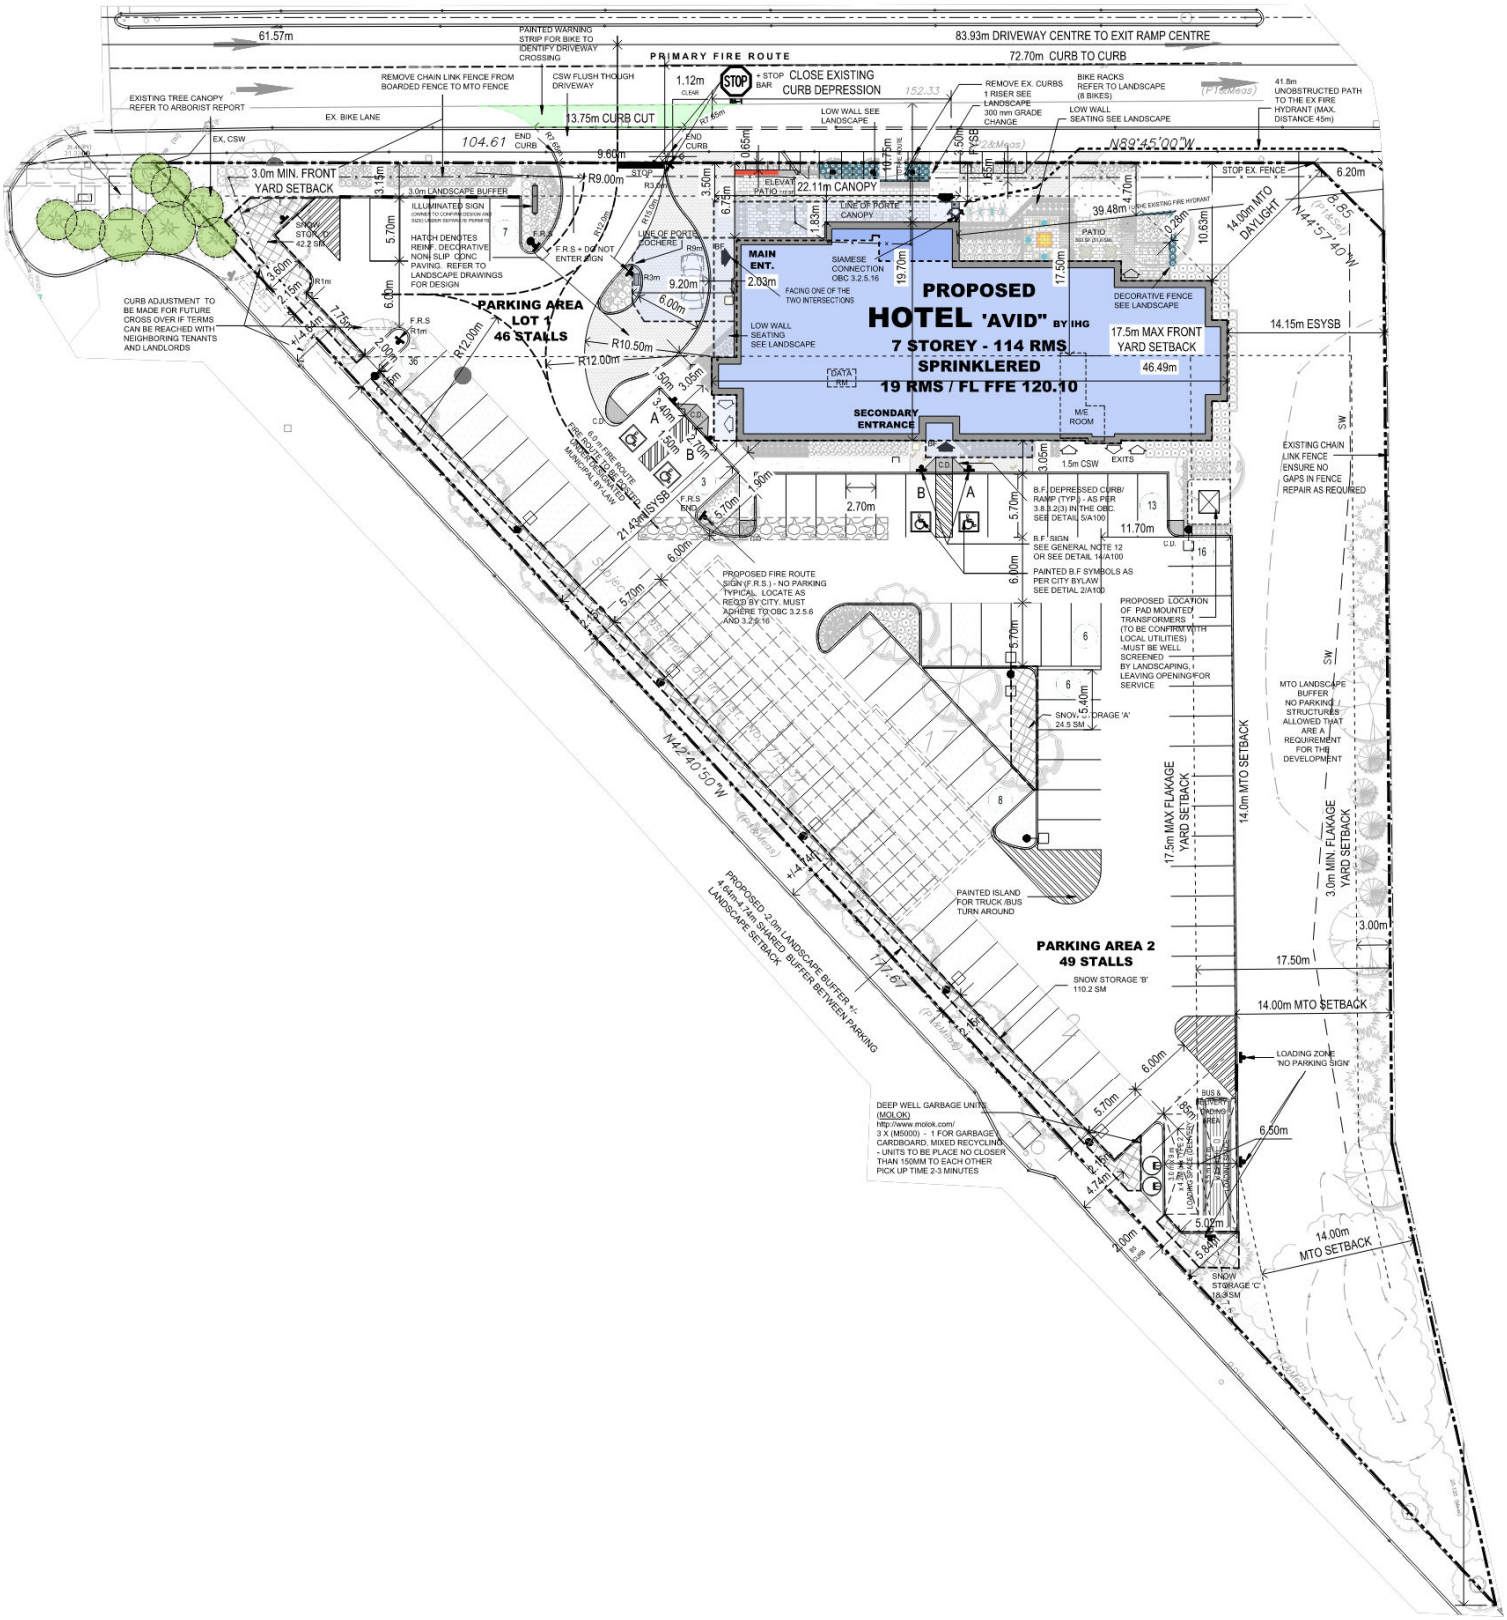Appendix A
Revised Proposed Layout