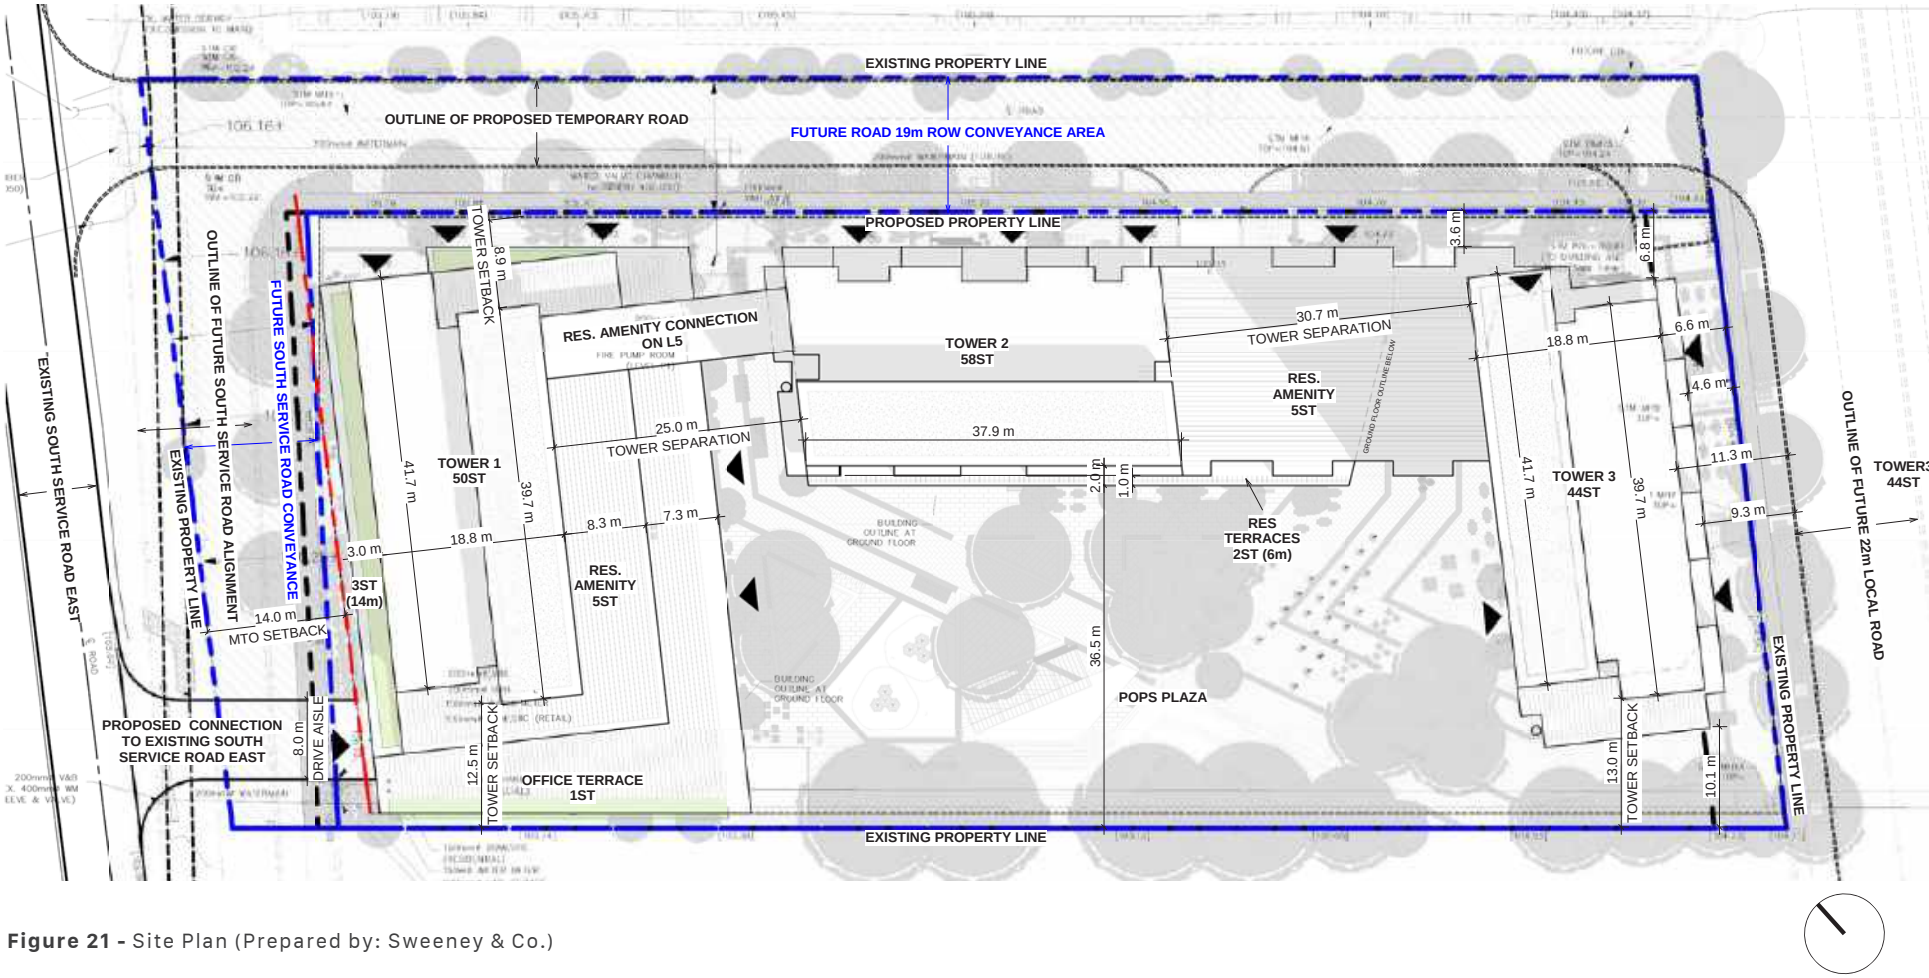

Figure 21 - Site Plan (Prepared by: Sweeney & Co.)

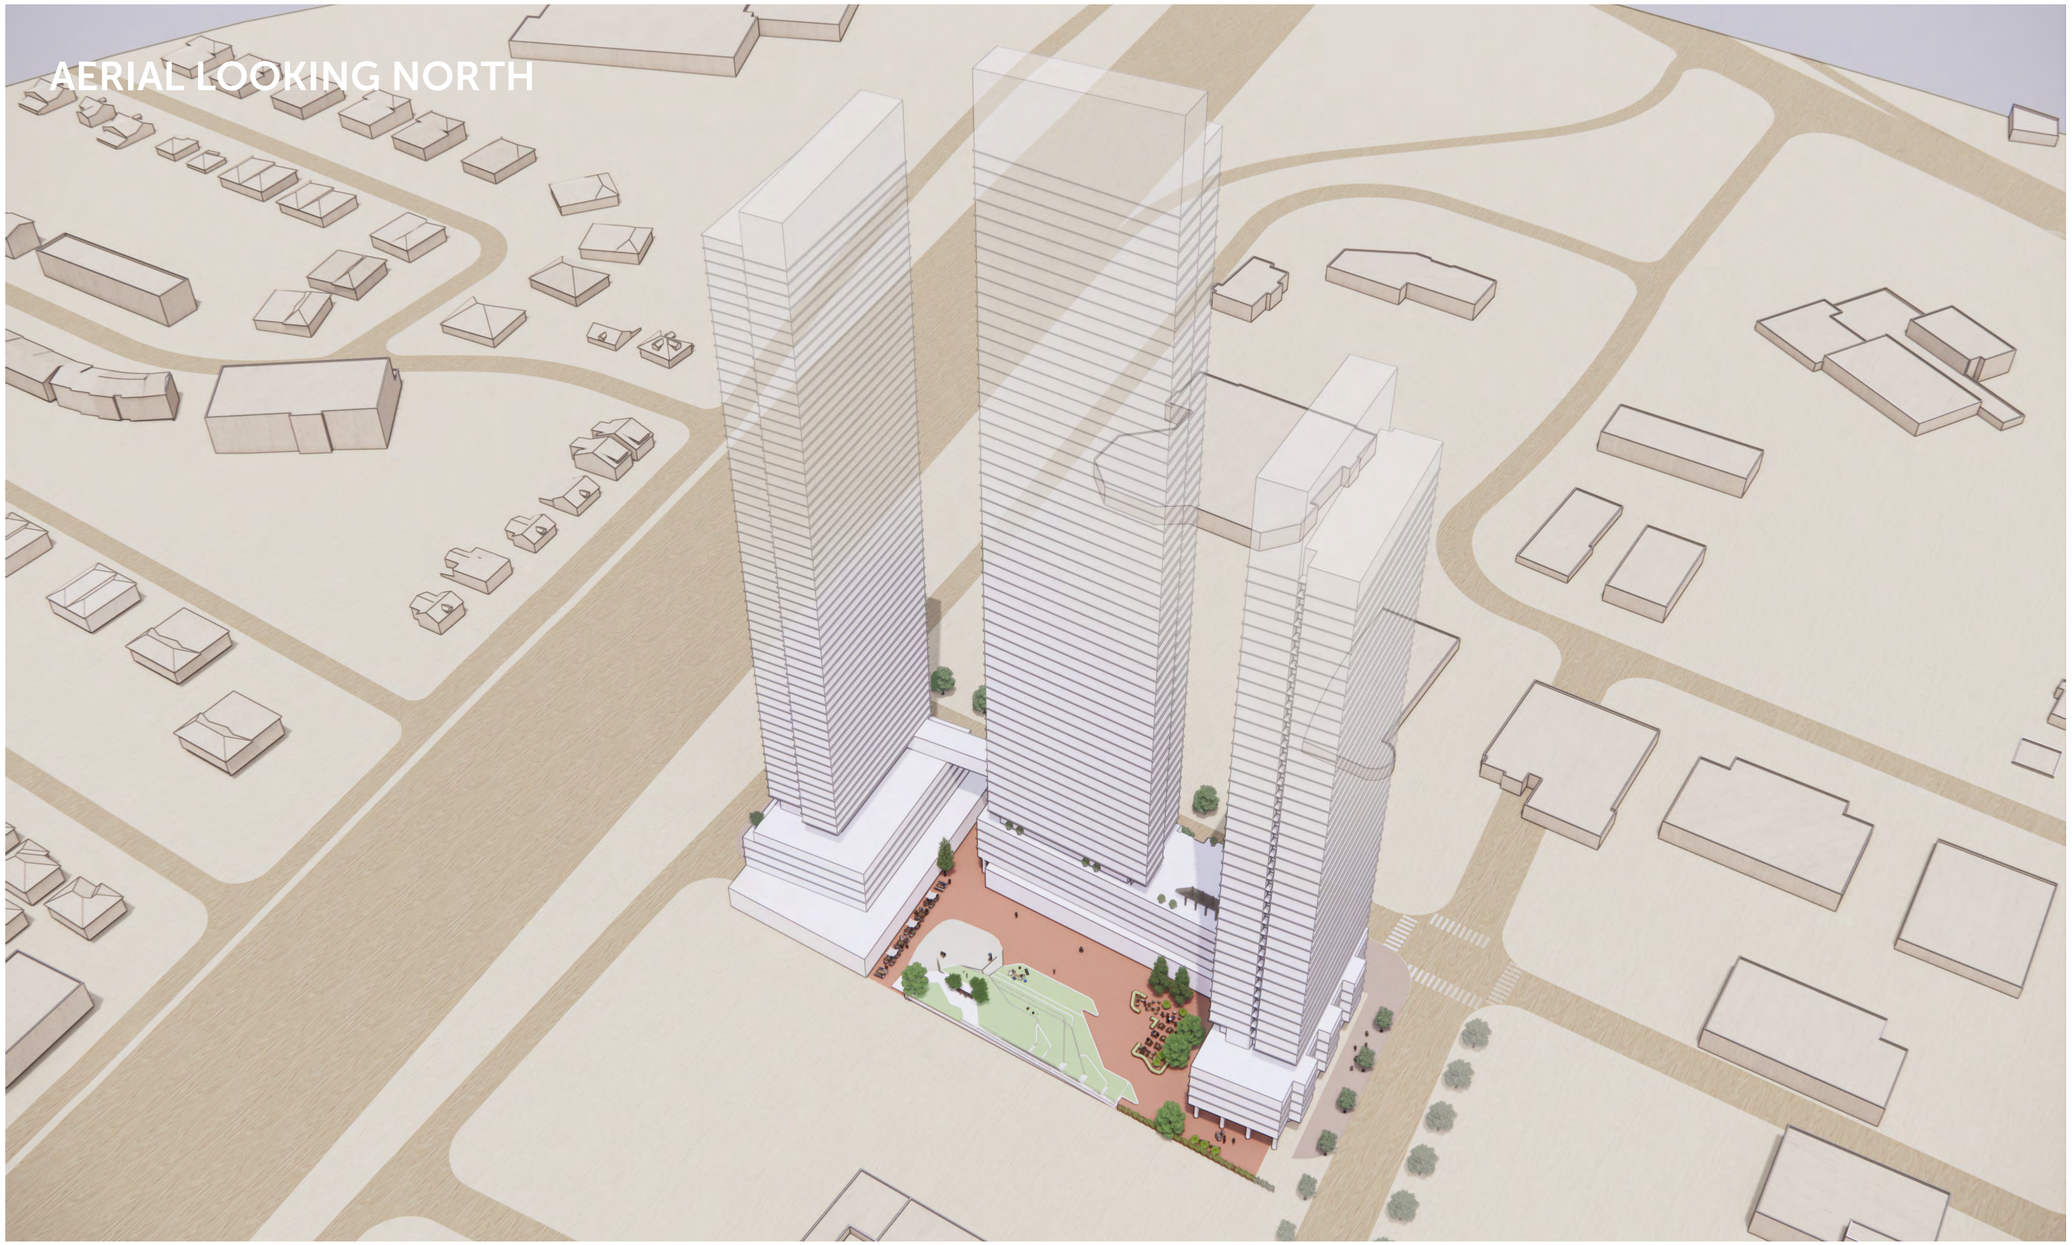

Sweeny&Co
Architects