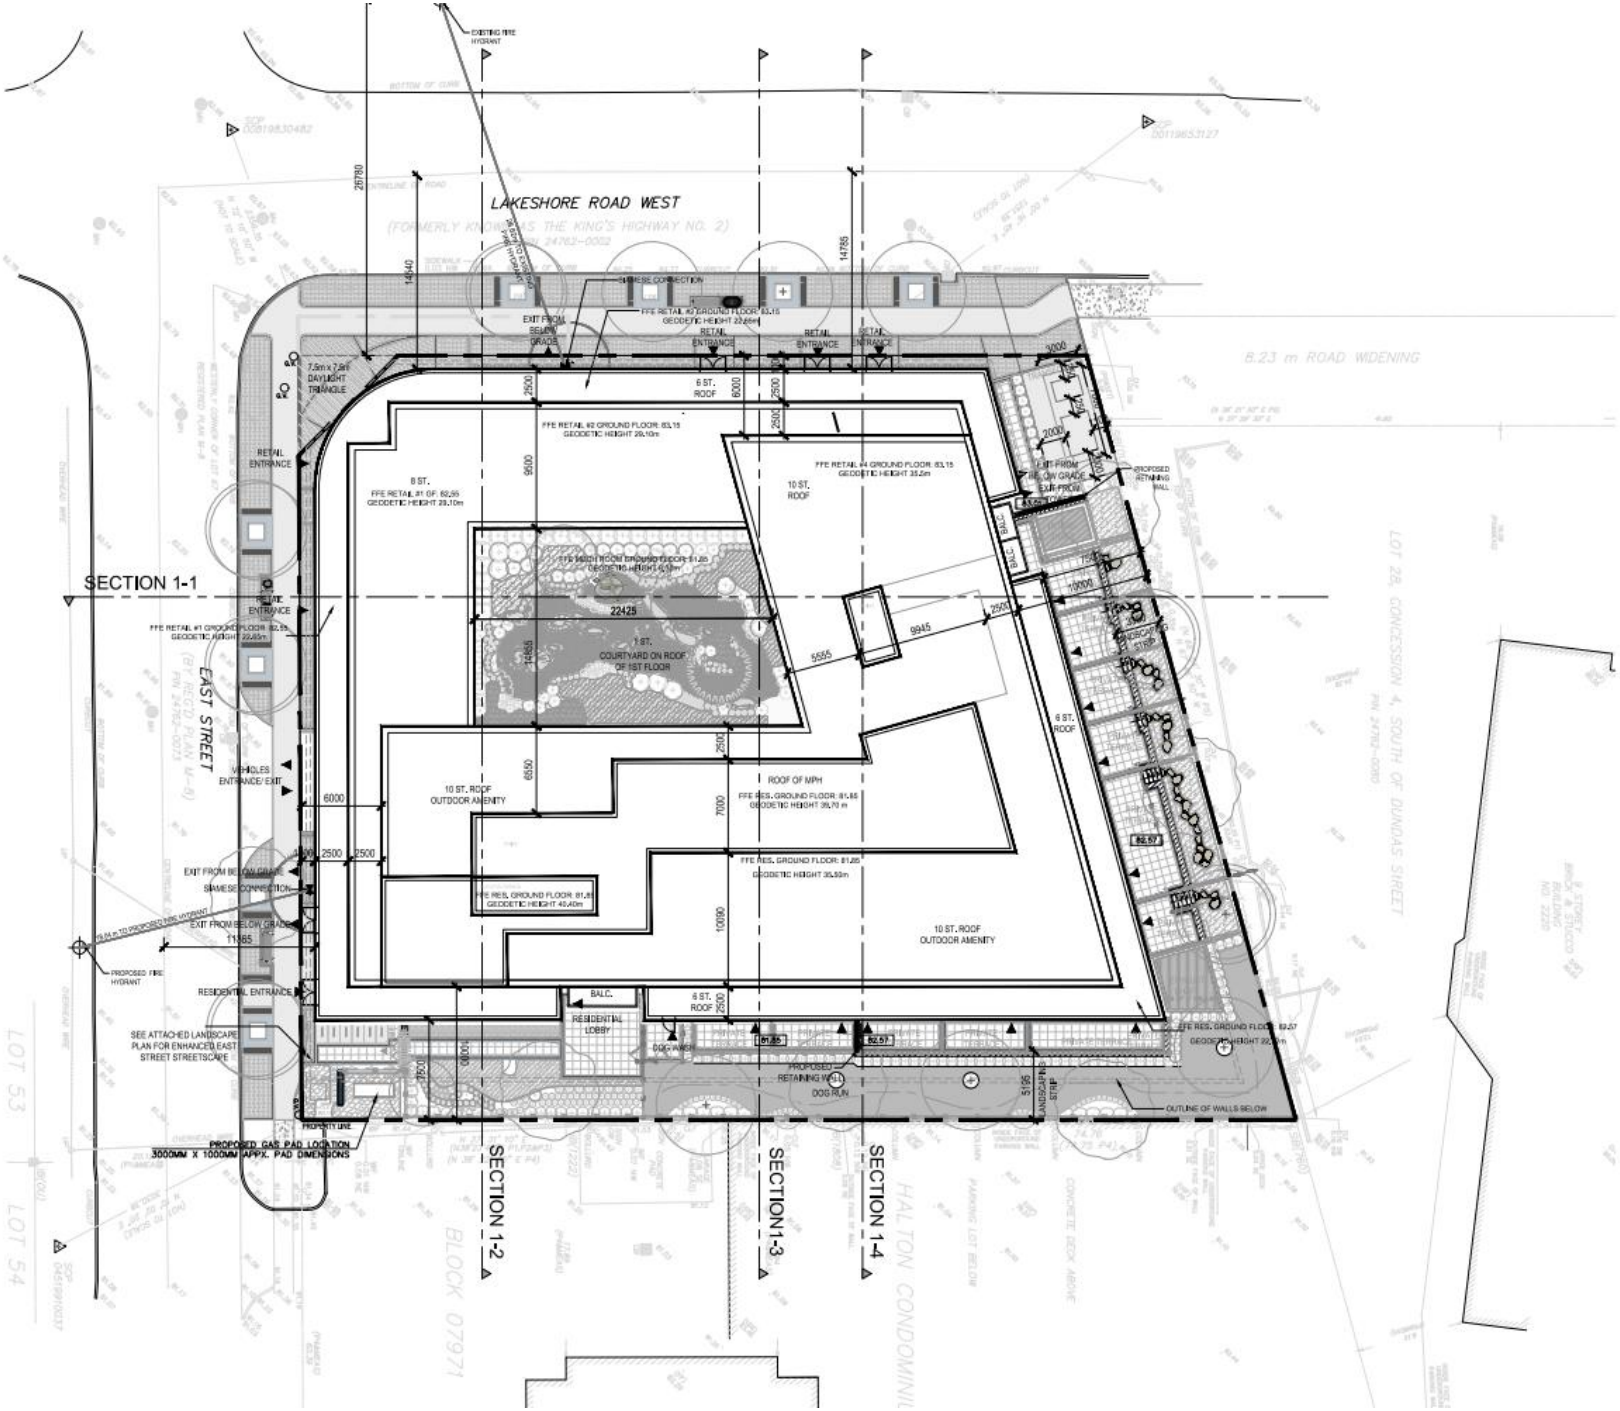Appendix A1 – Site Plan Excerpt