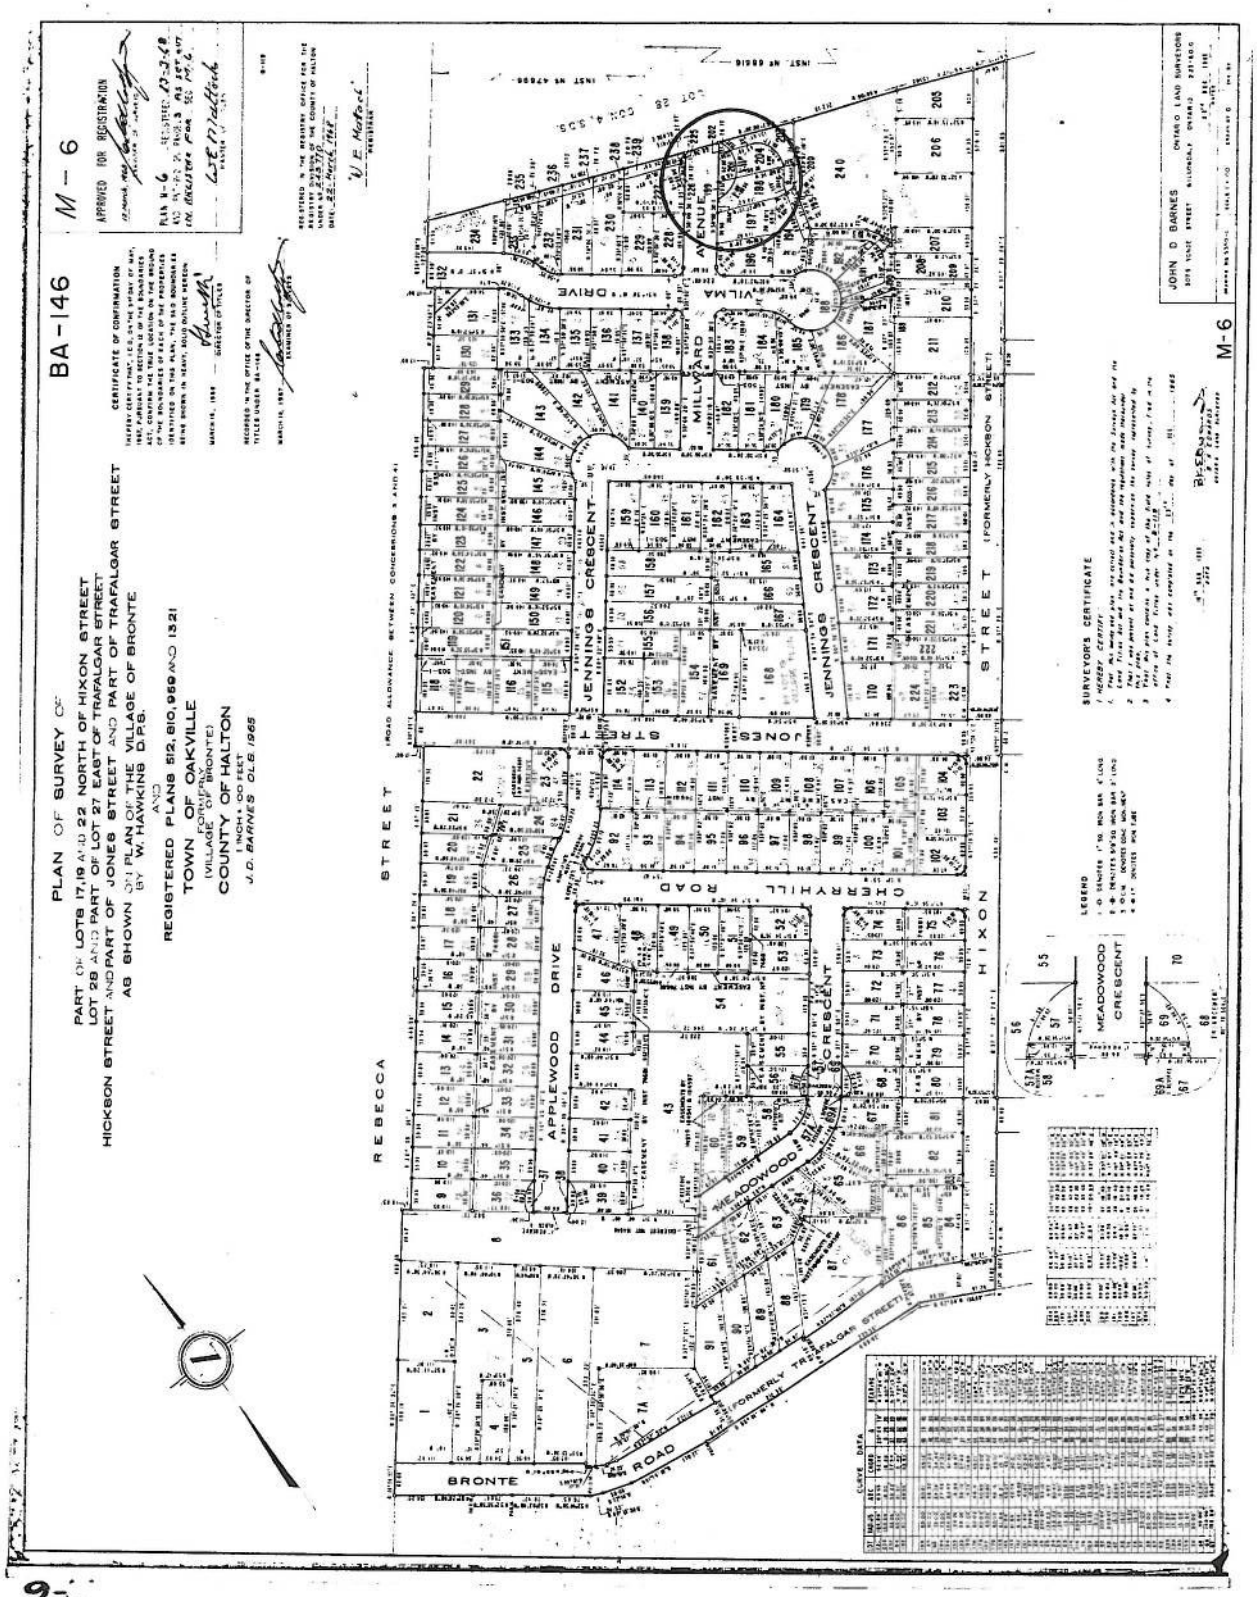
PLAN OF SURVEY OF
PART OF LOTS 17,19 AND 22 NORTH OF HIXON STREET
LOT 28 AND PART OF LOT 27 EAST OF TRAFALGAR STREET
HICKSON STREET AND PART OF JONES STREET AND PART OF TRAFALGAR STREET
AS SHOWN ON PLAN OF THE VILLAGE OF BRONTE
BY W. HAWKINS D.P.S.
AND
REGISTERED PLANS 512, 810, 959 AND 1321
TOWN OF OAKVILLE
FORMERLY
(VILLAGE OF BRONTE)
COUNTY OF HALTON
1 INCH = 100 FEET
J.D. BARNES OLS 1965
BA-146
M-6
APPROVED FOR REGISTRATION
CERTIFICATE OF CONFIRMATION
REGISTERED IN THE OFFICE OF THE DIRECTOR OF TITLES UNDER BA-146
JOHN D. BARNES
ONTARIO LAND SURVEYORS
SURVEYOR'S CERTIFICATE
LEGEND
CURVE DATA
REBECCA STREET
APPLEWOOD DRIVE
BRONTE ROAD
MEADOWOOD CRESCENT
CHERRYHILL ROAD
JONES STREET
JENNINGS CRESCENT
MILLVARD AVENUE
HIXON STREET (FORMERLY HICKSON STREET)
FORMERLY TRAFALGAR STREET
ROAD ALLOWANCE BETWEEN CONCESSIONS 3 AND 4