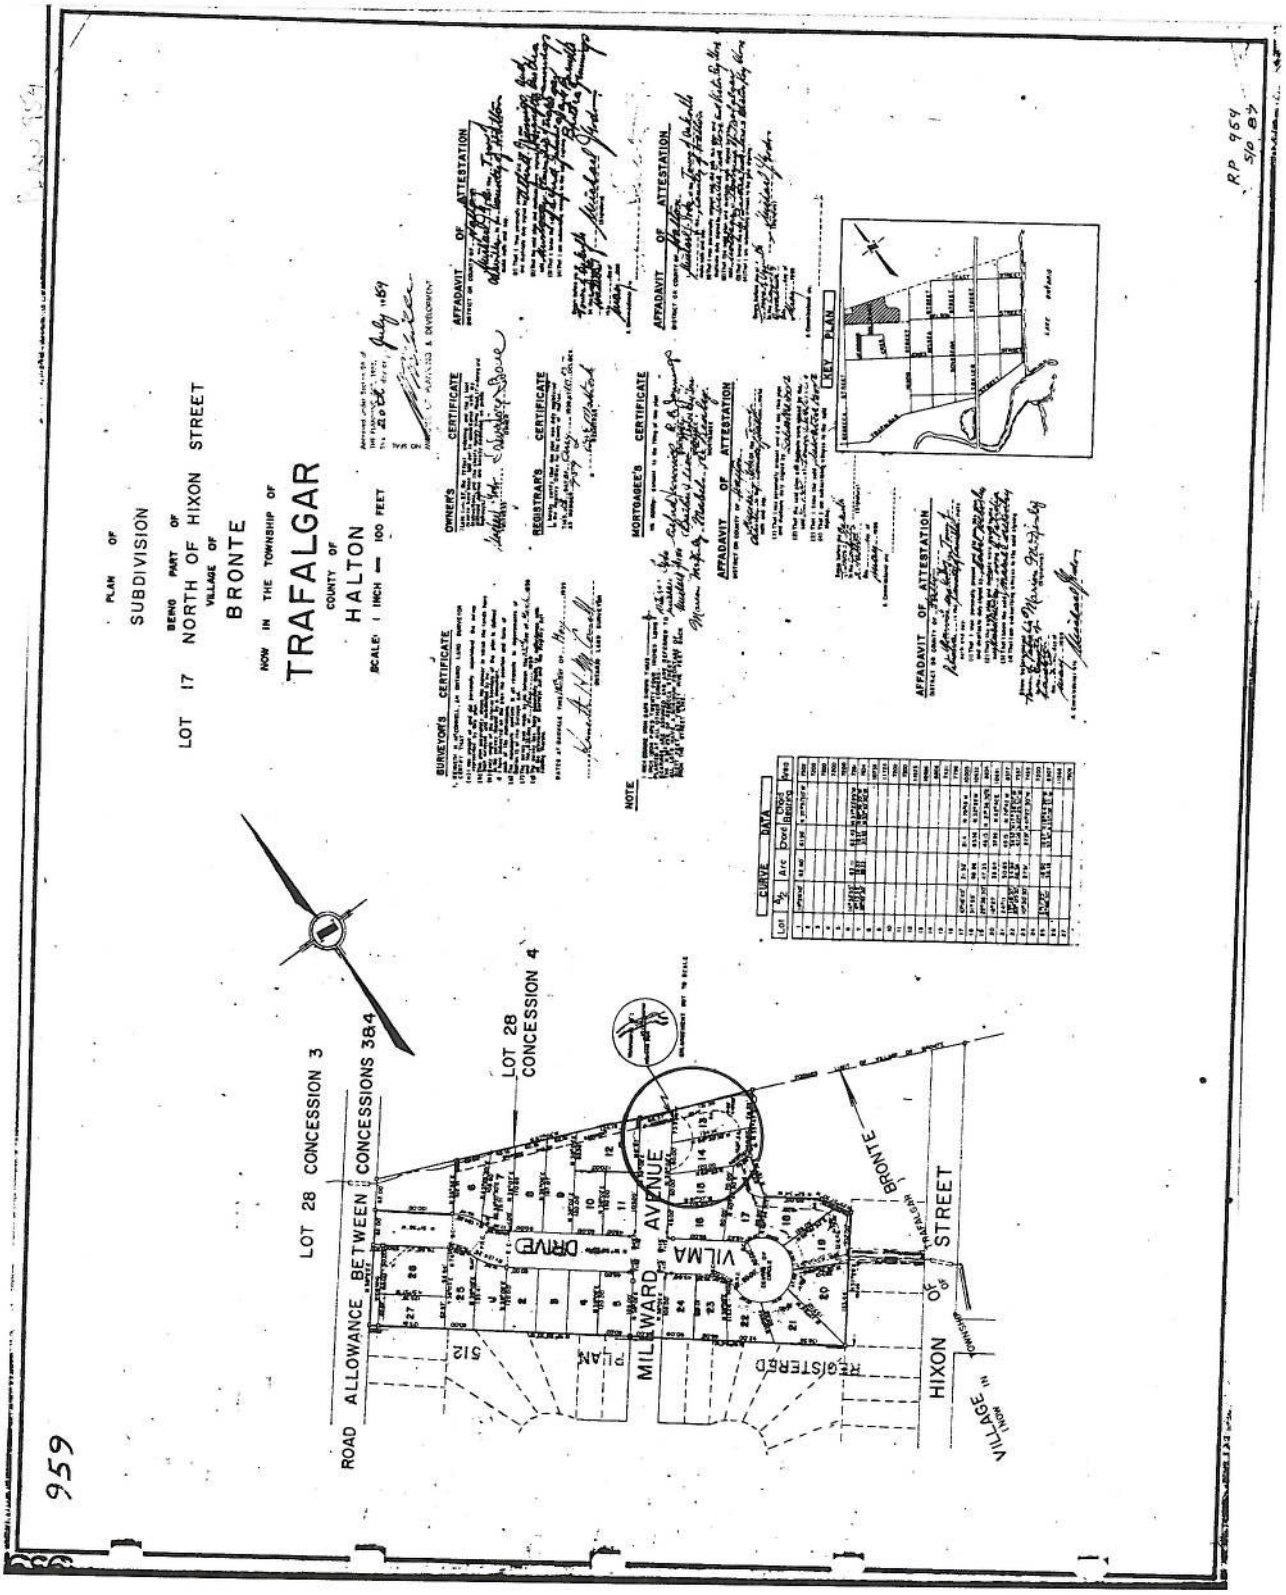
PLAN OF
SUBDIVISION
BEING PART OF
LOT 17 NORTH OF HIXON STREET
VILLAGE OF
BRONTE
NOW IN THE TOWNSHIP OF
TRAFALGAR
COUNTY OF
HALTON
SCALE: 1 INCH — 100 FEET
SURVEYOR'S CERTIFICATE
OWNER'S CERTIFICATE
REGISTRAR'S CERTIFICATE
MORTGAGEE'S CERTIFICATE
AFFADAVIT OF ATTESTATION
NOTE
CURVE DATA
KEY PLAN
LOT 28 CONCESSION 3
LOT 28 CONCESSION 4
ROAD ALLOWANCE BETWEEN CONCESSIONS 3&4
MILLWARD AVENUE
VILMA DRIVE
REGISTERED PLAN 512
BRONTE
HIXON STREET
VILLAGE OF BRONTE
959
RP 959
S/D 89