Appendix "A"

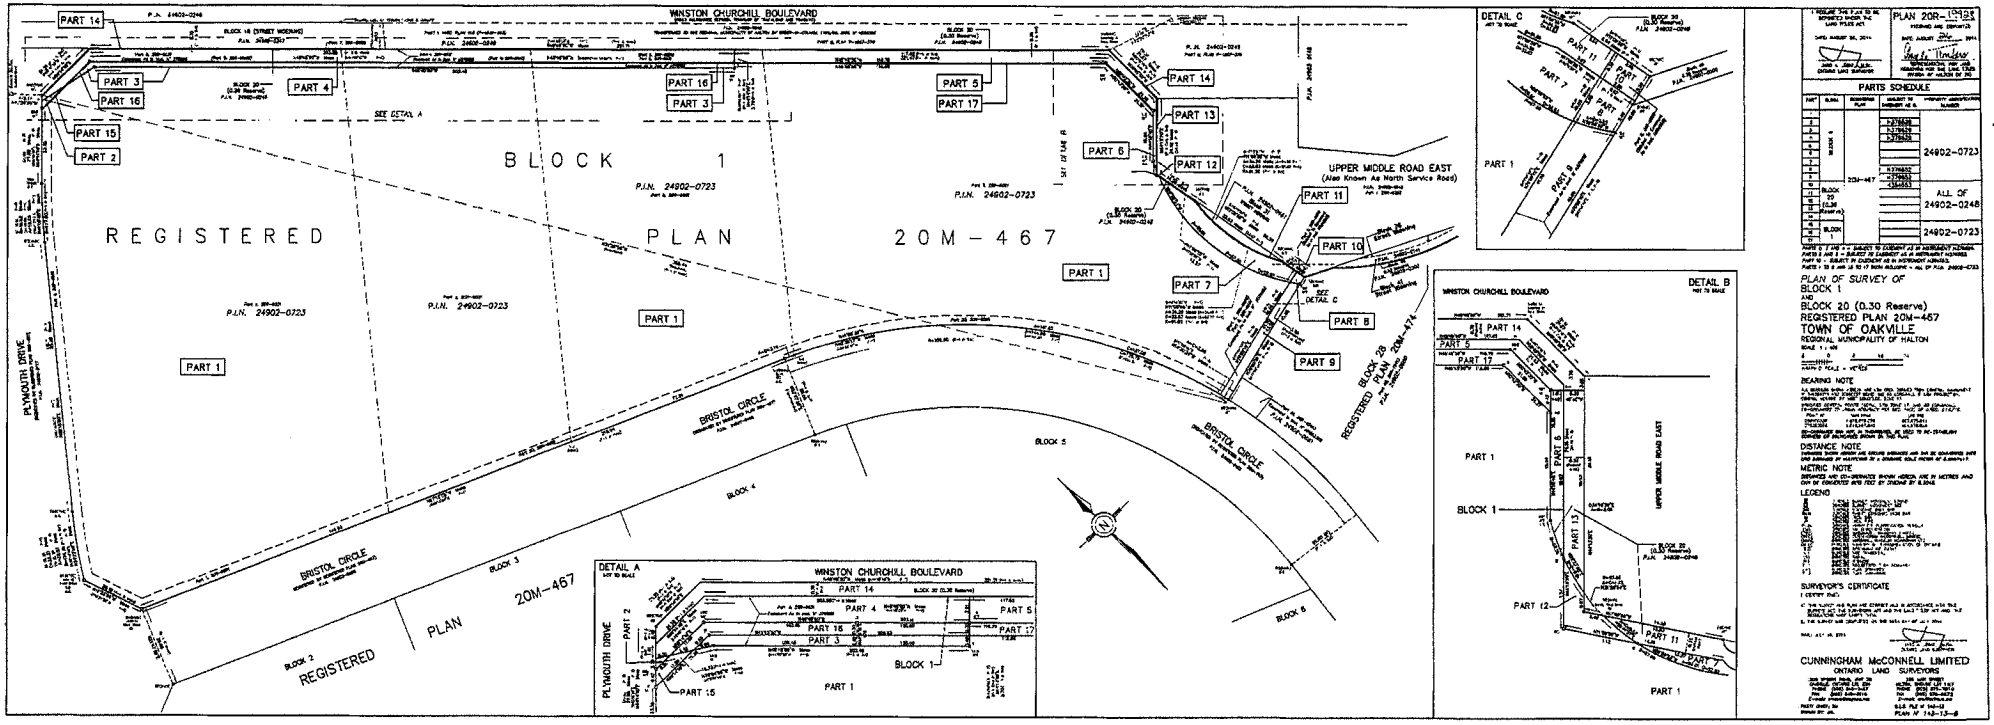
WINSTON CHURCHILL BOULEVARD
BLOCK 1
REGISTERED PLAN 20M-467
P.I.N. 24902-0723
UPPER MIDDLE ROAD EAST
(Also Known As North Service Road)
PLYMOUTH DRIVE
BRISTOL CIRCLE
BLOCK 2
BLOCK 3
BLOCK 4
BLOCK 5
BLOCK 6
BLOCK 20 (0.30 Reserve)
REGISTERED PLAN 20M-474
SEE DETAIL A
SEE DETAIL C
DETAIL A
DETAIL B
DETAIL C
PART 1
PART 2
PART 3
PART 4
PART 5
PART 6
PART 7
PART 8
PART 9
PART 10
PART 11
PART 12
PART 13
PART 14
PART 15
PART 16
PART 17
PLAN 20R-19425
PARTS SCHEDULE
24902-0723
ALL OF 24902-0248
PLAN OF SURVEY OF
BLOCK 1
AND
BLOCK 20 (0.30 Reserve)
REGISTERED PLAN 20M-467
TOWN OF OAKVILLE
REGIONAL MUNICIPALITY OF HALTON
BEARING NOTE
DISTANCE NOTE
METRIC NOTE
LEGEND
SURVEYOR'S CERTIFICATE
CUNNINGHAM McCONNELL LIMITED
ONTARIO LAND SURVEYORS