Appendix A

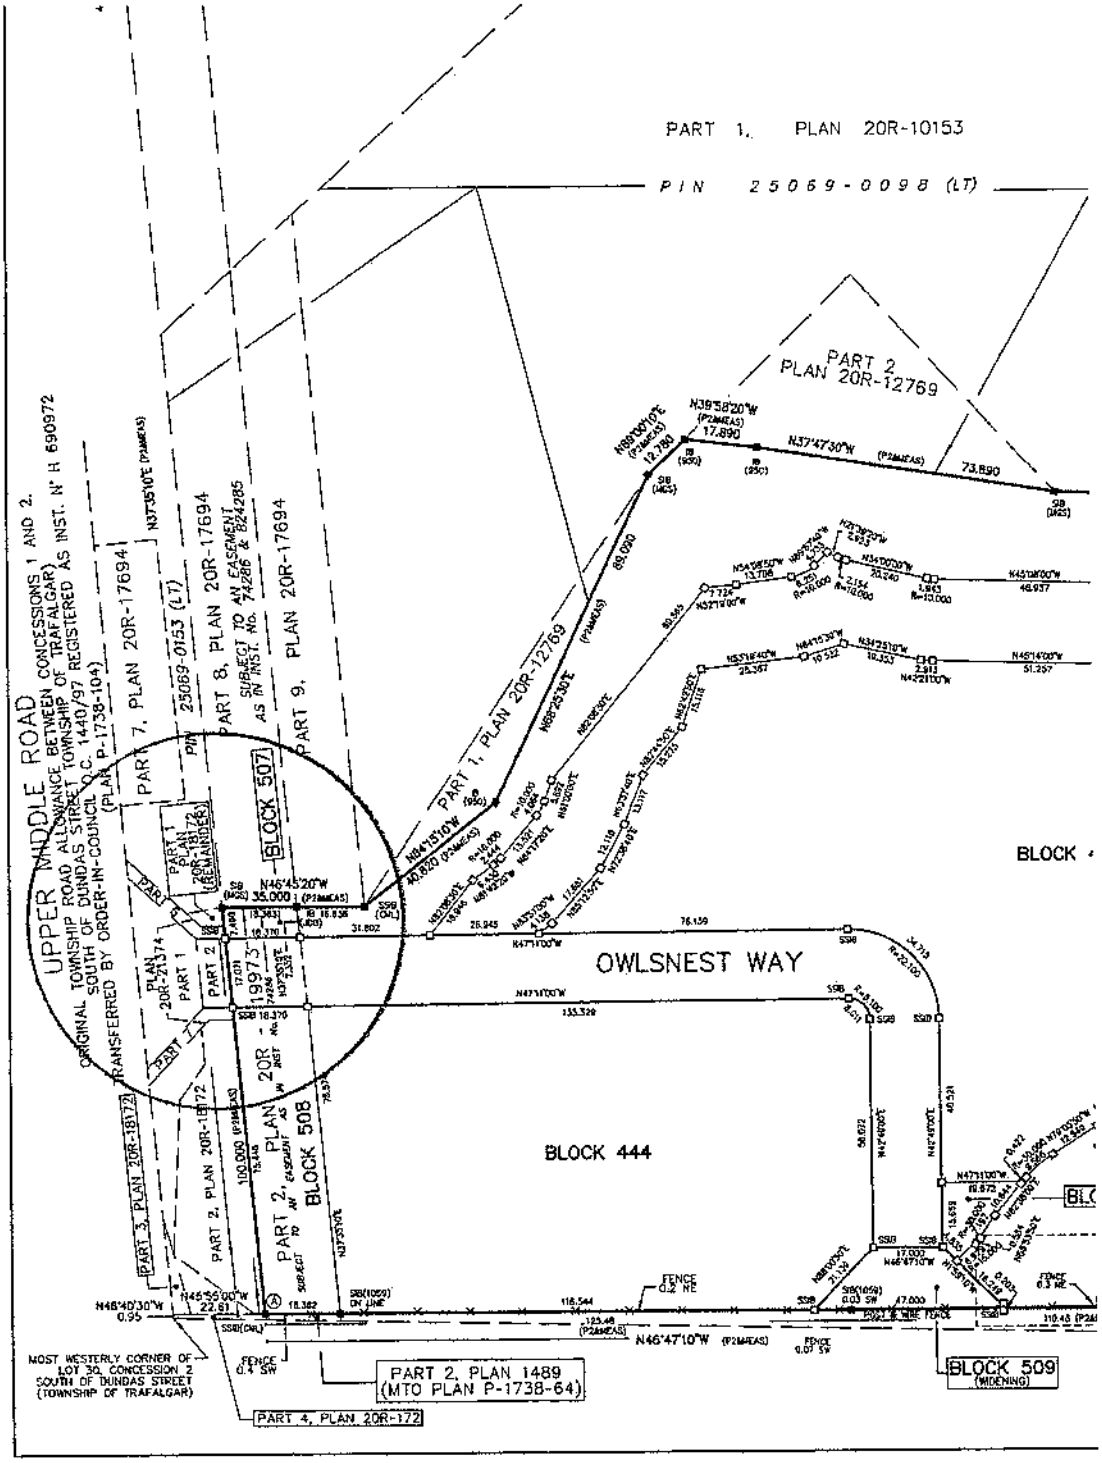
PART 1, PLAN 20R-10153
PIN 25069-0098 (LT)
PART 2 PLAN 20R-12769
UPPER MIDDLE ROAD
ORIGINAL TOWNSHIP ROAD ALLOWANCE BETWEEN CONCESSIONS 1 AND 2.
SOUTH OF DUNDAS STREET (TOWNSHIP OF TRAFALGAR)
TRANSFERRED BY ORDER-IN-COUNCIL O.C. 1440/97 REGISTERED AS INST. N° H 690972
(PLAN P-1738-104)
PART 7, PLAN 20R-17694
PIN 25069-0153 (LT)
PART 8, PLAN 20R-17694
SUBJECT TO AN EASEMENT AS IN INST. No. 742286 & 824285
PART 9, PLAN 20R-17694
BLOCK 507
PART 1, PLAN 20R-12769
N39°58'20"W
17.890
N37°47'30"W
73.890
N46°45'20"W
35.000
N84°15'10"W
40.820
OWLSNEST WAY
BLOCK 444
BLOCK 508
PART 2, PLAN 20R-19973
PART 2, PLAN 20R-18172
PART 3, PLAN 20R-18172
PART 1, PLAN 20R-18172
PLAN 20R-21374
N46°47'10"W
N46°40'30"W
0.95
N46°55'00"W
22.61
MOST WESTERLY CORNER OF LOT 30, CONCESSION 2 SOUTH OF DUNDAS STREET (TOWNSHIP OF TRAFALGAR)
PART 2, PLAN 1489 (MTO PLAN P-1738-64)
PART 4, PLAN 20R-172
BLOCK 509 (WIDENING)
FENCE 0.2 NE
FENCE 0.4 SW
FENCE 0.07 SW
FENCE 0.3 NE