Appendix "A" – Draft Plan of Subdivision

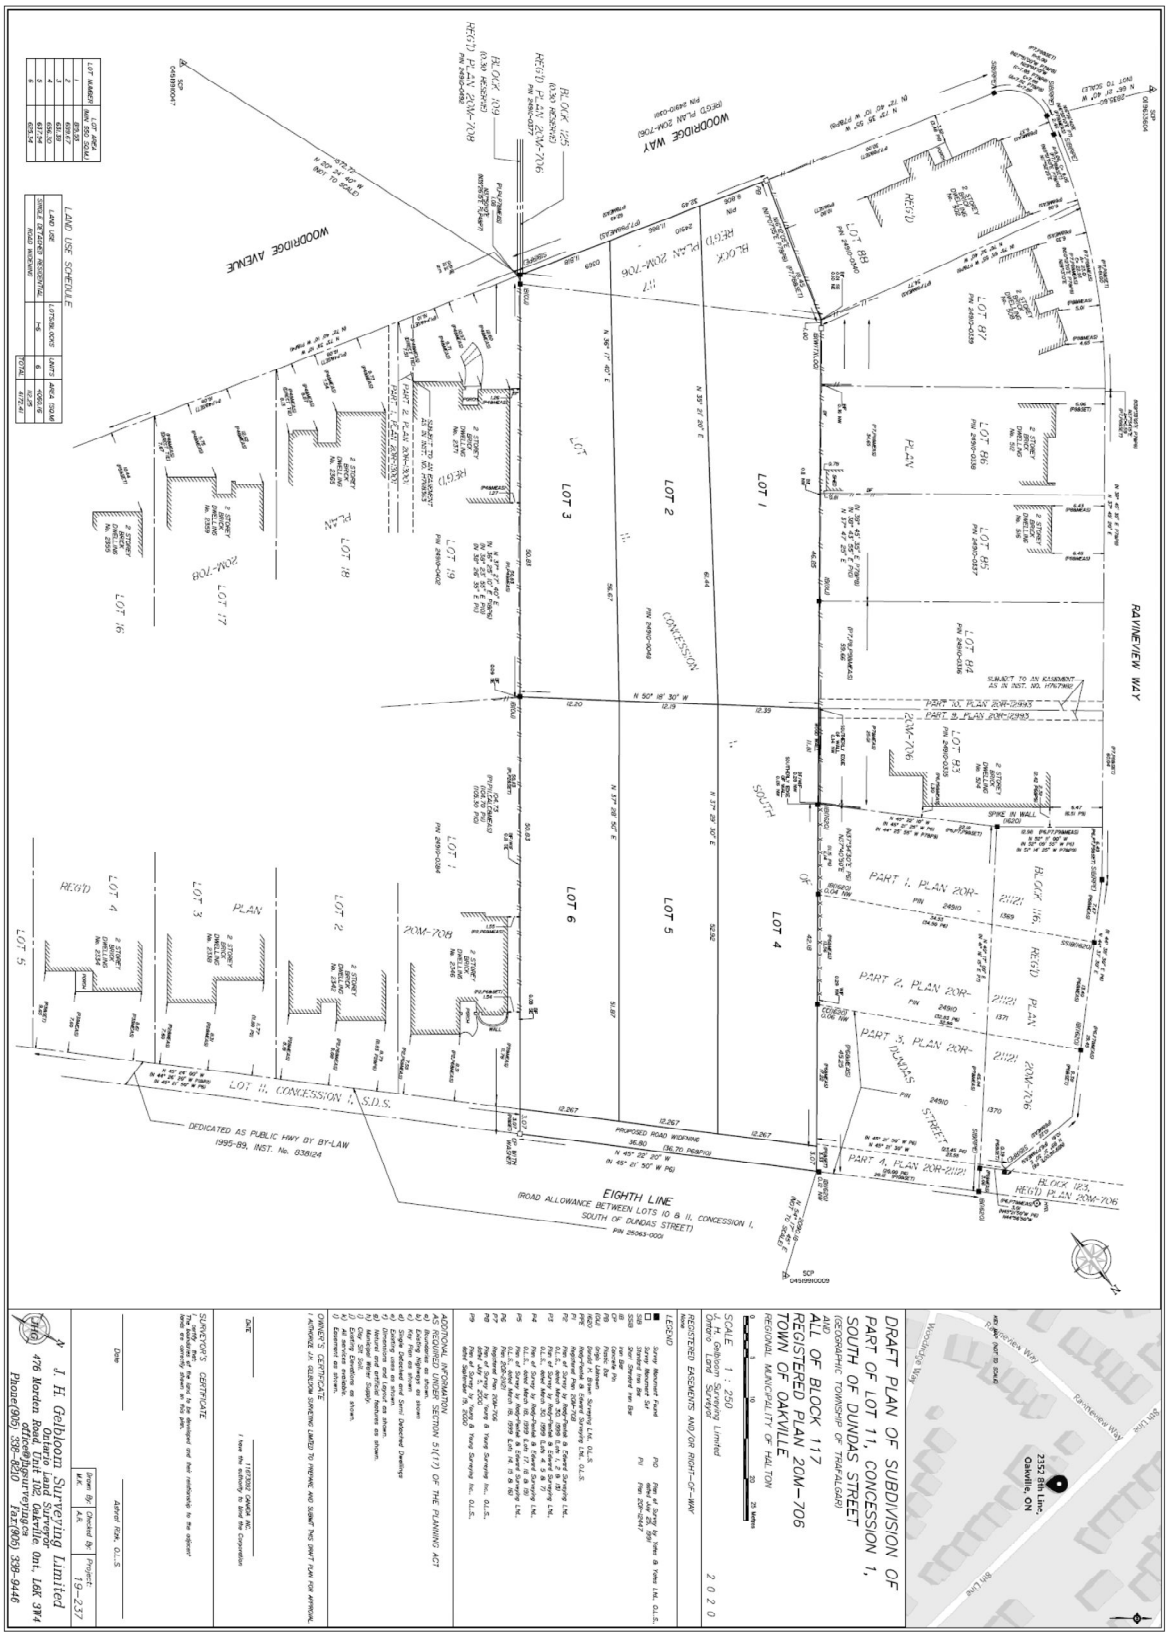
DRAFT PLAN OF SUBDIVISION OF
PART OF LOT 11, CONCESSION 1,
SOUTH OF DUNDAS STREET
(GEOGRAPHIC TOWNSHIP OF TRAFALGAR)
AND
ALL OF BLOCK 117
REGISTERED PLAN 20M-706
TOWN OF OAKVILLE
REGIONAL MUNICIPALITY OF HALTON
SCALE 1 : 250
J. H. Gelbloom Surveying Limited
Ontario Land Surveyor
2020
REGISTERED EASEMENTS AND/OR RIGHTS-OF-WAY
LEGEND
ADDITIONAL INFORMATION
AS REQUIRED UNDER SECTION 51(17) OF THE PLANNING ACT
OWNER'S CERTIFICATE
I AUTHORIZE J.H. GELBLOOM SURVEYING LIMITED TO PREPARE AND SUBMIT THIS DRAFT PLAN FOR APPROVAL
SURVEYOR'S CERTIFICATE
I hereby certify that the boundaries shown on this plan are correctly shown in this plan
DATE
I HEREBY CERTIFY THAT
I have the authority to bind the Corporation
Date
Adrian Rizk O.L.S.
Drawn By: M.K.
Checked By: A.R.
Project: 19-237
J. H. Gelbloom Surveying Limited
Ontario Land Surveyor
476 Morden Road Unit 102 Oakville Ont. L6K 3W4
Phone(905) 338-8810 Fax(905) 338-8446
Woodridge Way
8th Line
RAVINEVIEW WAY
WOODRIDGE AVENUE
WOODRIDGE WAY
EIGHTH LINE
(ROAD ALLOWANCE BETWEEN LOTS 10 & 11, CONCESSION 1, SOUTH OF DUNDAS STREET)
PIN 25063-0001
LOT 11, CONCESSION 1, S.D.S.
DEDICATED AS PUBLIC HWY BY BY-LAW 1995-89, INST. No. 638124
PROPOSED ROAD WIDENING
PART 1, PLAN 20R-21121
PART 2, PLAN 20R-21121
PART 3, PLAN 20R-21121
PART 4, PLAN 20R-21121
PART 10, PLAN 20R-12993
PART 11, PLAN 20R-12993
SPIKE IN WALL (NEW)
BLOCK 116, REG'D PLAN 20M-706
BLOCK 125, REG'D PLAN 20M-706
BLOCK 109 (BLOCK RESERVED) REG'D PLAN 20M-706
BLOCK 117 REG'D PLAN 20M-706
LOT 1
LOT 2
LOT 3
LOT 4
LOT 5
LOT 6
