Appendix A

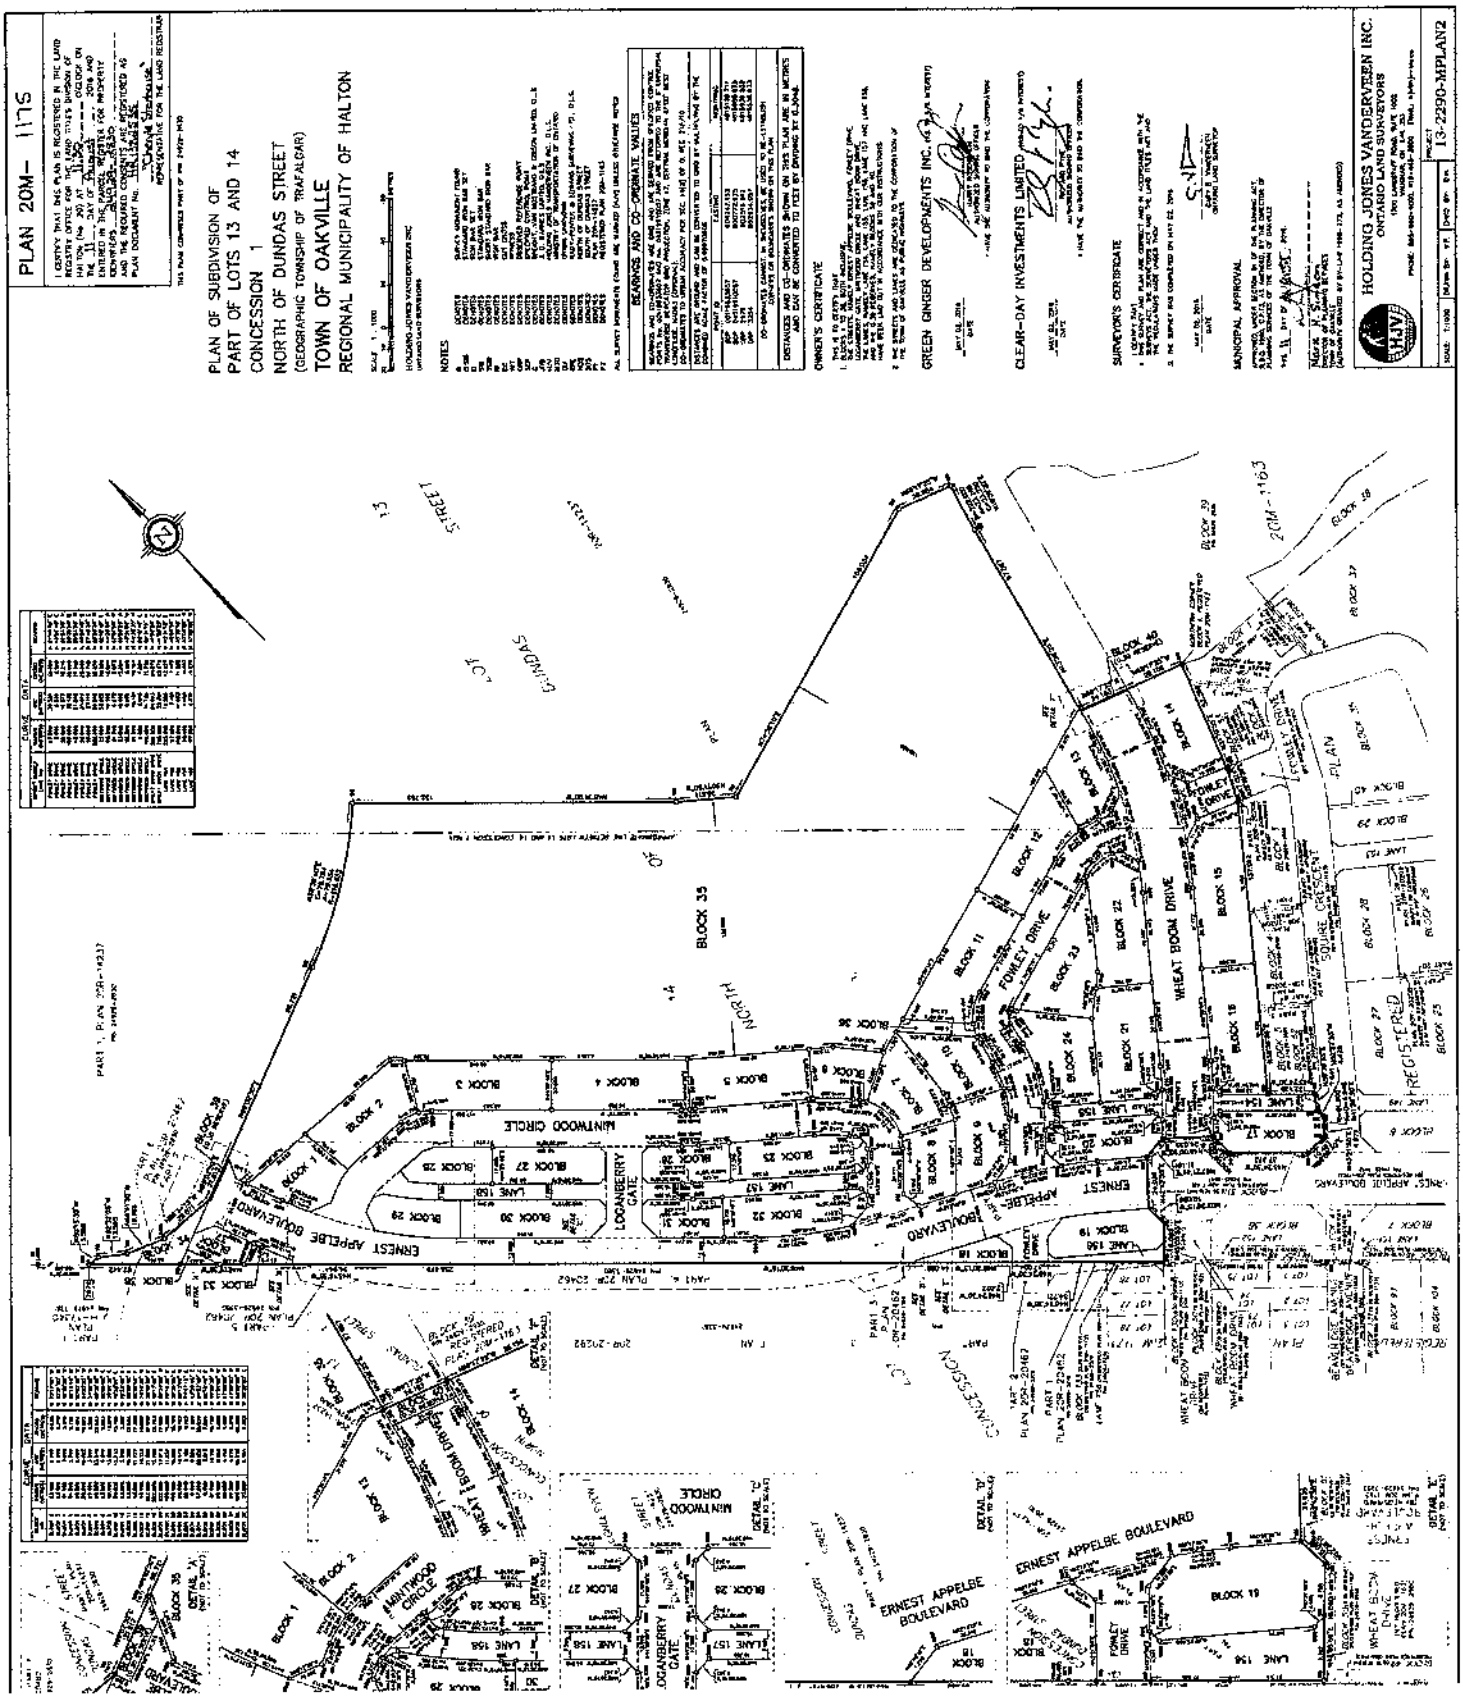
PLAN 20M- 1175
PLAN OF SUBDIVISION OF
PART OF LOTS 13 AND 14
CONCESSION 1
NORTH OF DUNDAS STREET
(GEOGRAPHIC TOWNSHIP OF TRAFALGAR)
TOWN OF OAKVILLE
REGIONAL MUNICIPALITY OF HALTON
BEARINGS AND CO-ORDINATE VALUES
OWNER'S CERTIFICATE
GREEN GINGER DEVELOPMENTS INC.
CLEAR-DAY INVESTMENTS LIMITED
SURVEYOR'S CERTIFICATE
MUNICIPAL APPROVAL
HOLDING JONES VANDERVEEN INC.
ONTARIO LAND SURVEYORS
13-2290-MPLAN2
BLOCK 35
ERNEST APPELBE BOULEVARD
WHEAT BOOM DRIVE
FOWLEY DRIVE
MINTWOOD CIRCLE
LOGANBERRY GATE
REGISTERED PLAN